
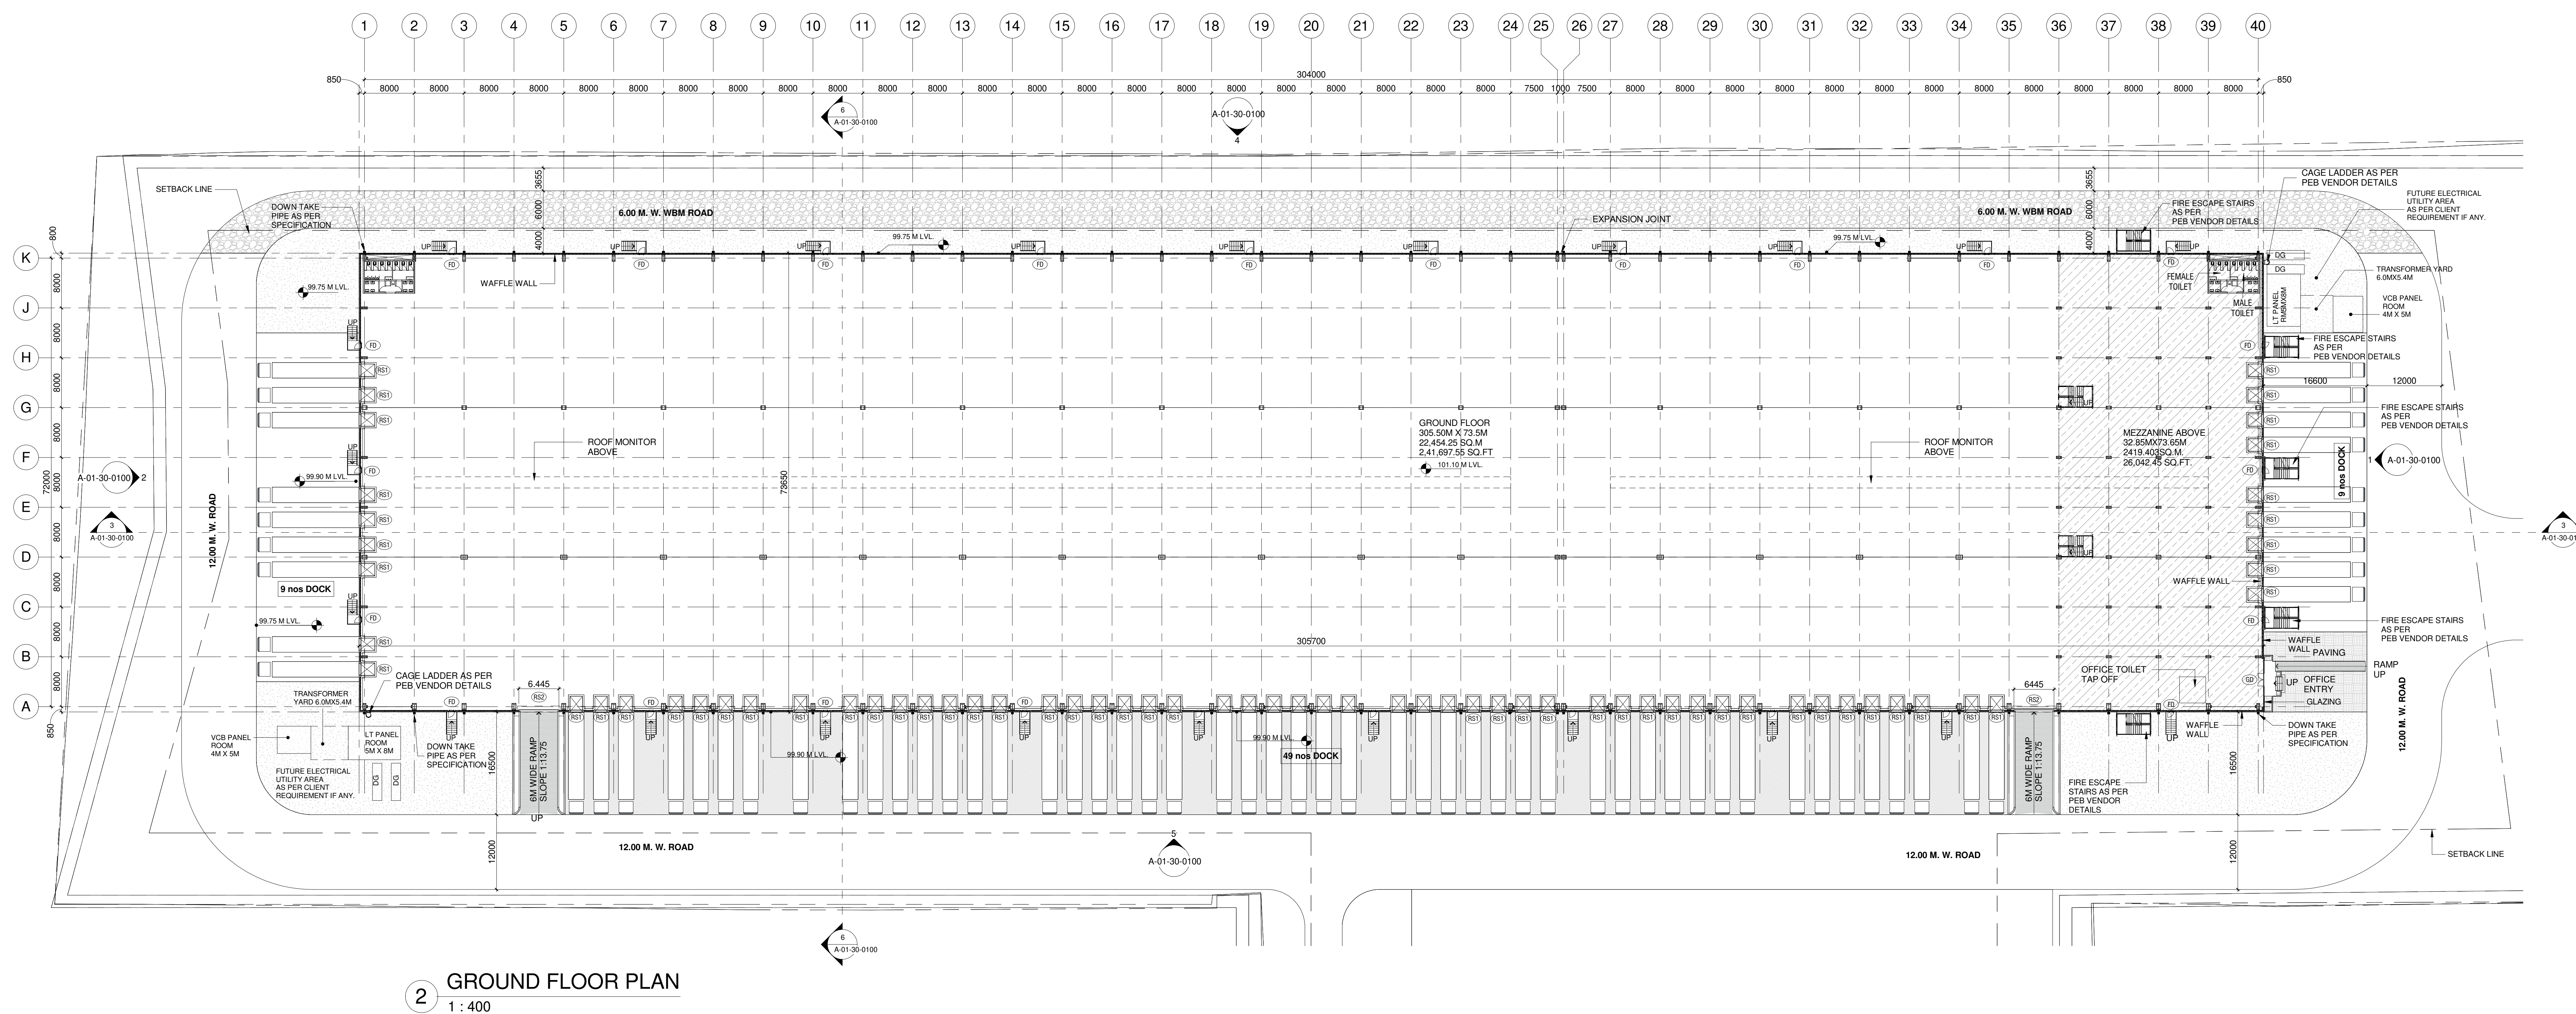


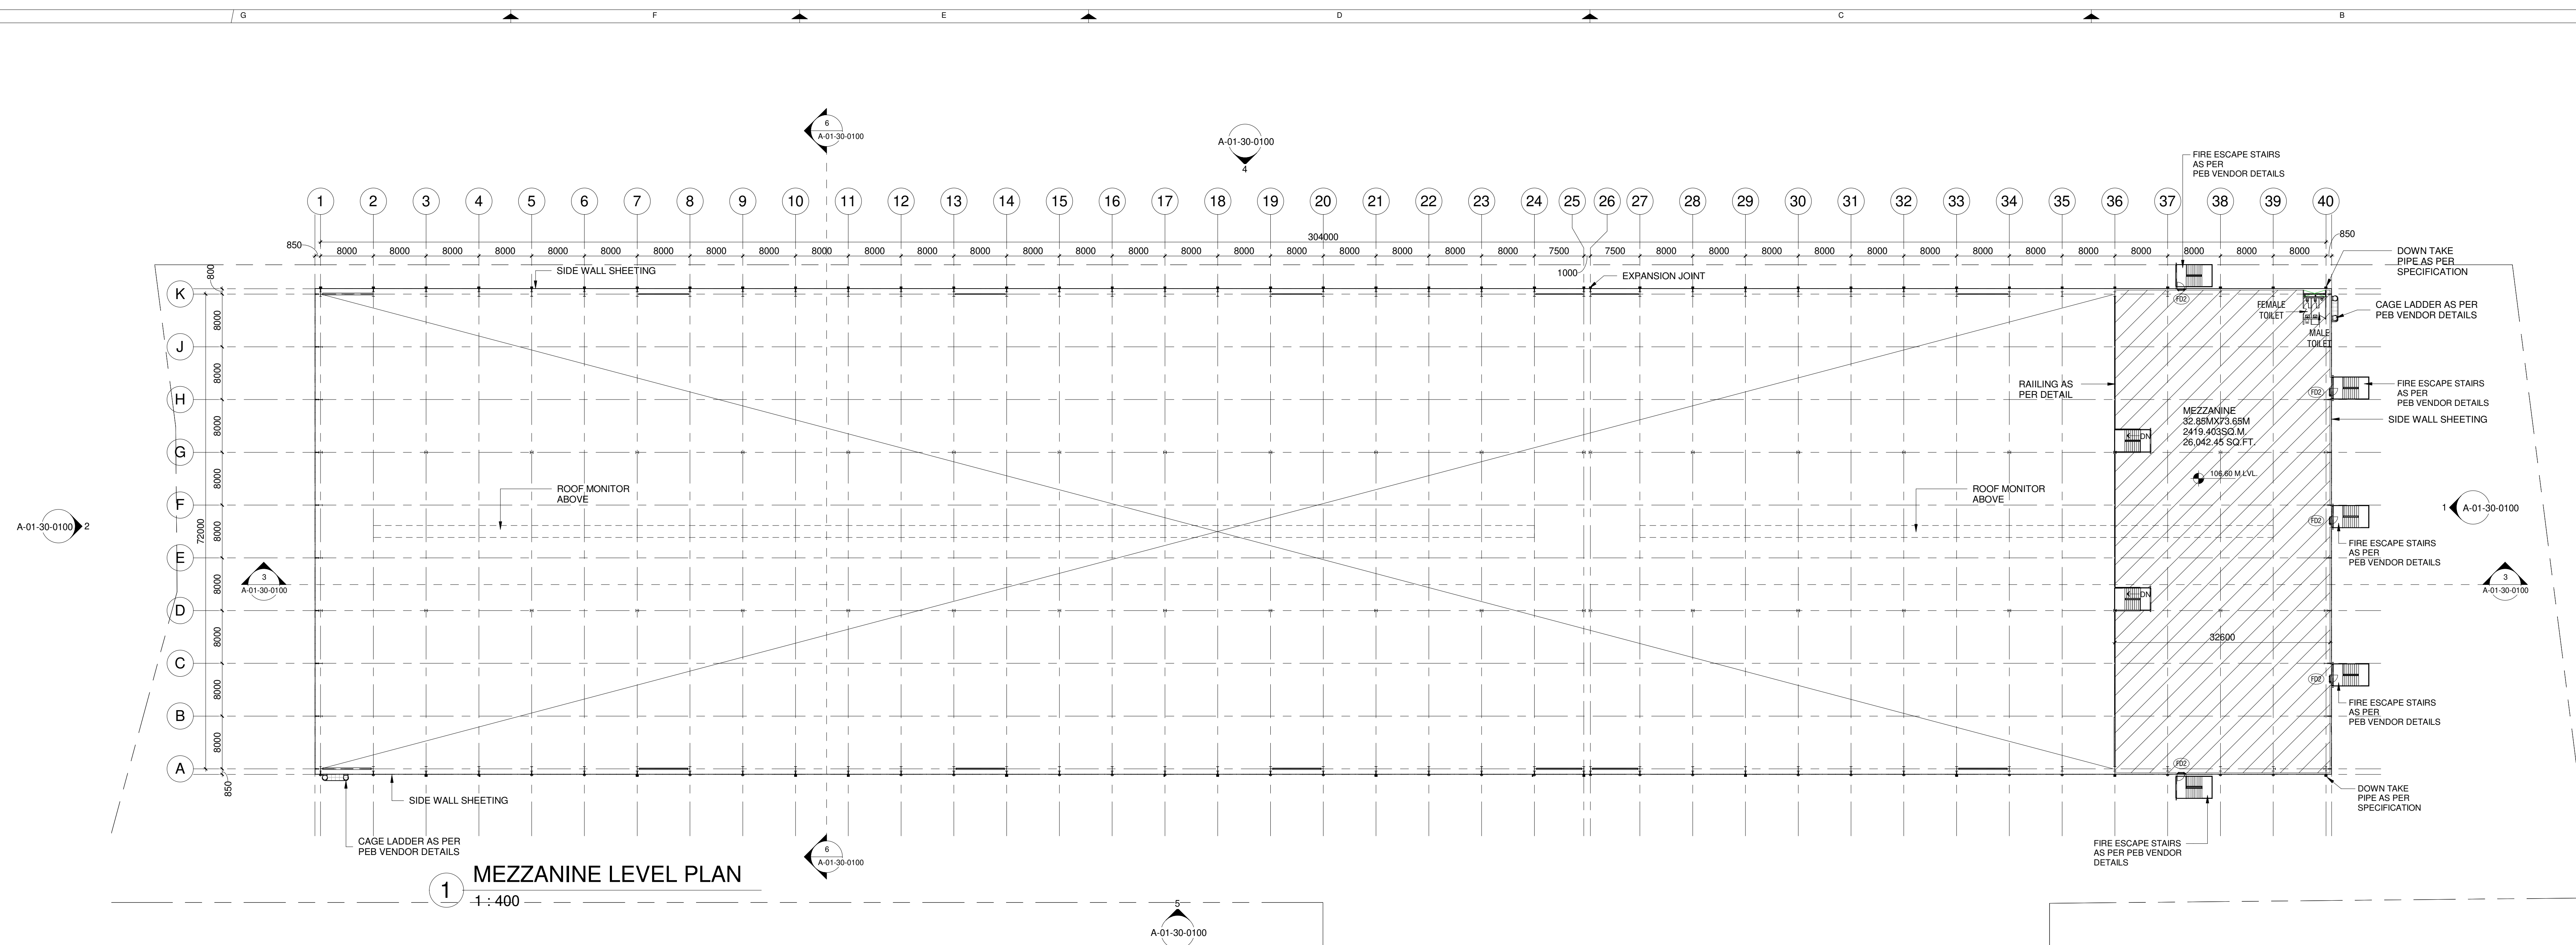


THIS DRAWING IS THE PROPERTY OF ATELIER VAMA.
IT SHOULD NOT BE USED, COPIED OR REPRODUCED WITHOUT THEIR
WRITTEN PERMISSION.

DRAWING REFERENCES

[illegible]

KEY-PLAN

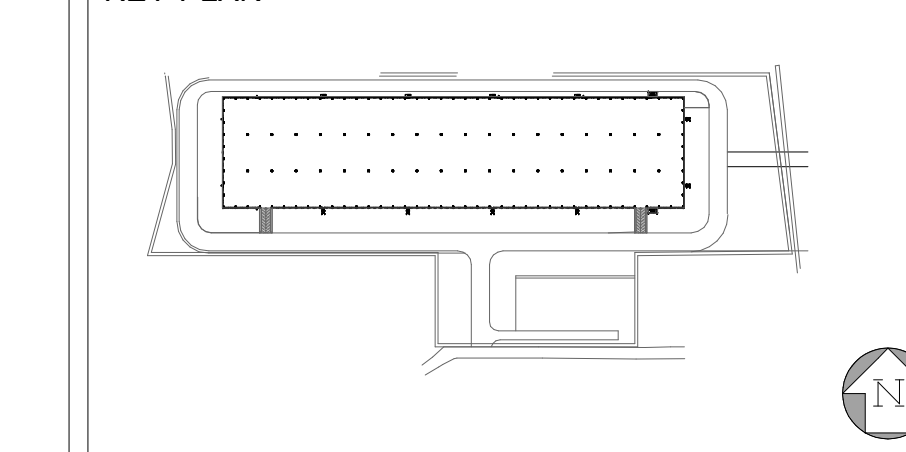

PURPOSE OF ISSUE

[illegible]

GENERAL NOTES :-

- 1) ALL DIMENSIONS ARE IN MILLIMETERS UNLESS STATED OTHERWISE
- 2) ALL LEVELS SHOWN ARE IN METERS UNLESS STATED OTHERWISE
- 3) ONLY WRITTEN DIMENSIONS SHALL BE FOLLOWED, THE DRAWING SHAL NOT BE SCALED
- 4) ALL DIMENSIONS INDICATE UNFINISHED SURFACES.
- 5) THE DRAWING SHALL BE USED FOR CONSULTING ONLY, SHALL BE RELEVANT FOR ARCHITECTURAL, STRUCTURAL & SERVICES DRAWINGS & DISCREPANCIES/AMBIGUITIES IF ANY SHALL BE BROUGHT TO THE ATTENTION OF THE CONSULTANTS BEFORE COMMENCEMENT OF THE WORK AT SITE.
- 6) ALL LEVELS & DIMENSIONS STATED SHALL BE VERIFIED AT SITE & DISCREPANCIES/AMBIGUITIES IF ANY SHALL BE BROUGHT TO THE ATTENTION OF THE CONSULTANTS BEFORE COMMENCEMENT OF THE WORK AT SITE.
- 7) THE CONTRACTOR TO SUBMIT SHOWN DRAWINGS OF GLAZING & ALL FACED DRAWINGS FOR CONSULTANT REVIEW & APPROVAL. THE CONTRACTOR TO SUBMIT MATERIALS & EXECUTION OF WORK. WORK AT SITE.
- 8) THE CONTRACTOR TO SUBMIT DRAWINGS OF ALL STRUCTURAL CALCULATIONS FOR APPROVAL OF THE ARCHITECT & ENGINEERS.

DATE	NO.	DESCRIPTION	DRN BY	CHK BY	A
REVISIONS					

CUEN



HORIZON INDUSTRIAL PARKS
TOWER -1, FLOOR 15 ONE
WORLD CENTER, LOWER PARK
MUMBAI – 400013

INDUSTRIAL PARK FOR HORIZON AT
JINDPUR, DELHI.

TITLE
OVERALL GROUND FLOOR PLAN & MEZZANINE LEVEL PLAN

PROJECT ID	STAGE	DOC TYPE	DRAWING NUMBER	REV
350007	E	DRG	A-01-20-0100	F

SCALE :	1 : 400	DATE :	10/02/2023
DRN BY :	SNR	CHK BY :	ADN

APP BY :	MPD 	OFFICE OF ORIGIN :	MUMBAI
ACAD REF :	D:\ATELIER VMM\PROJECTS\350007 - Jindpur Deliv\ARCHITECTURAL SET\350007 - Jindpur Deliv\Arch\A01.dwg		

ACQD TEL :	Jindpur Delhi-Altvt
ISSUED FOR :	

EXECUTION

ARCHITECT

 **ATELIER VAMA**

REGISTERED OFFICE:
1005, RAJESH CHAMBERS, NAIRMAN POINT,
MUMBAI-400 021
E-MAIL : INFO@VAMACOM

STRUCTURAL & MEP CONSULTANT
 Design Group Engineering Consultants (P) Ltd
 Consultancy using BIM Technology
 Muscat (Oman) • Chennai (India)
 New No.33, Old No.115, 2nd Floor, Padmanaba Nagar,
 8th Street, Adyar, Chennai - 600 029

CONSULTANT

A	SIZE
---	------