


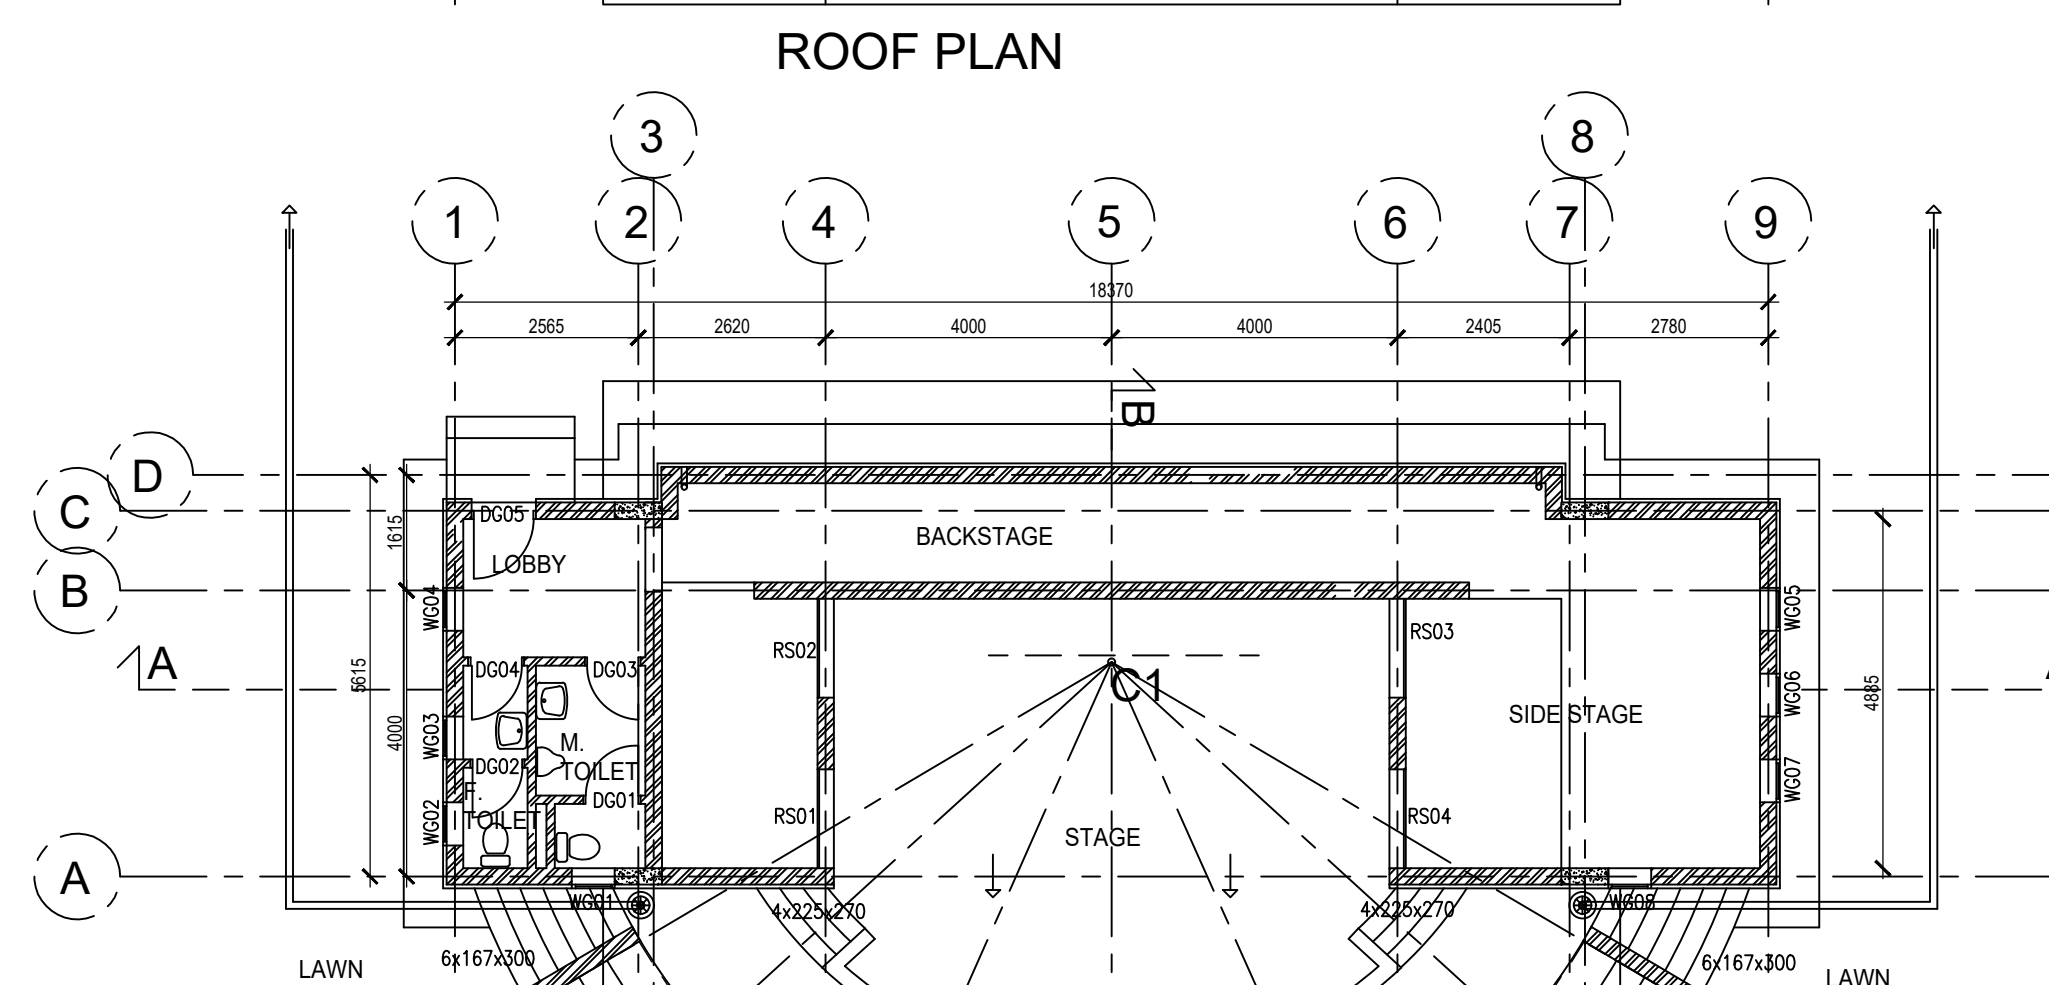

SCHEDULE OF FINISHES

CODE	DESCRIPTION	FLOOR	SKIRTING	WALLS
	LOBBY	F4C	S4E	W2A
	MALE TOILET	F4C	-	W4G
	FEMALE TOILET	F4C	-	W4G
	STAGE	F2B	S2B	W2A
	BACK SIDE STAGE	F2B	S2B	W2A

THIS DRAWING IS THE PROPERTY OF ATELIER VAMA.
IT SHOULD NOT BE USED, COPIED OR REPRODUCED WITHOUT THEIR
WRITTEN PERMISSION.

DRAWING REFERENCES

[illegible]

PURPOSE OF ISSUE

GENERAL NOTES :-

- 1) ALL DIMENSIONS ARE IN MILLIMETERS UNLESS STATED OTHERWISE.
- 2) ALL LEVELS SHOWN ARE IN METERS UNLESS STATED OTHERWISE.
- 3) ONLY WRITTEN DIMENSIONS SHALL BE FOLLOWED. THE DRAWING SHALL NOT BE SCALED.
- 4) ALL DIMENSIONS INDICATE UNFINISHED SURFACES.
- 5) THIS DRAWING SHALL BE READ IN CONJUNCTION WITH ALL RELEVANT ARCHITECTURAL, STRUCTURAL & SERVICES DRAWINGS & DISCREPANCIES/AMBIGUITIES IF ANY SHALL BE BROUGHT TO THE NOTICE OF THE CONSULTANTS BEFORE COMMENCEMENT OF THE WORK AT SITE.
- 6) ALL LEVELS & DIMENSIONS STATED SHALL BE VERIFIED AT SITE & DISCREPANCIES/AMBIGUITIES IF ANY SHALL BE BROUGHT TO THE NOTICE OF THE CONSULTANTS BEFORE COMMENCEMENT OF THE WORK AT SITE.
- 7) CONTRACTOR TO SUBMIT SHOP DRAWINGS OF GLAZING & ALL FACADE WORKS FOR CONSULTANTS APPROVAL BEFORE ORDERING OF MATERIALS & EXECUTION OF WORK.
- 8) CONTRACTOR TO SUBMIT SHOP DRAWINGS & DESIGN CALCULATIONS FOR APPROVAL OF THE ARCHITECT & ENGINEERS.

[illegible]

DATE	NO.	DESCRIPTION	DRN BY	CHK BY	APP BY
------	-----	-------------	--------	--------	--------

DATE	NO.	BY
REVISIONS		

CLIENT & AUTHOR



Central Intelligence Organisation
Ministry of State for National Security, Office of the President
Government of the Republic of Zimbabwe.

PROJECT

THE ROBERT MUGABE MILITARY
TRAINING ACADEMY, ZIMBABWE.

TITLE

OPEN THEATRE-103
GROUND FLOOR PLAN & ROOF PLAN

PROJECT ID	STAGE	DOC TYPE	DRAWING NUMBER	REVISION
350010	P	DRG	A-103-20-0100	R0

SCALE	1:100	DATE:	21/12/2022
DRN BY:	BPC	CHK BY:	ADN
APP BY:	MPD	OFFICE OF ORIGIN:	MUMBAI

ACAD REF:	D:\ATELER\IAW\PROJECTS\350010-The Robert Mugabe Training Academy, Zimbabwe\Tender Set\0-FINAL\013 Open Theatre\350010-P-DWG-A-103-20-0220_FLOOR PLANS-
-----------	--

NORTH	ISSUED FOR:
-------	-------------



INFORMATION PURPOSE ONLY

ARCHITECT

ARCHITECT	
-----------	--

ENGINEERING CONSULTANT

ENGINEERING CONSULTANT

MEP CONSULTANT
