




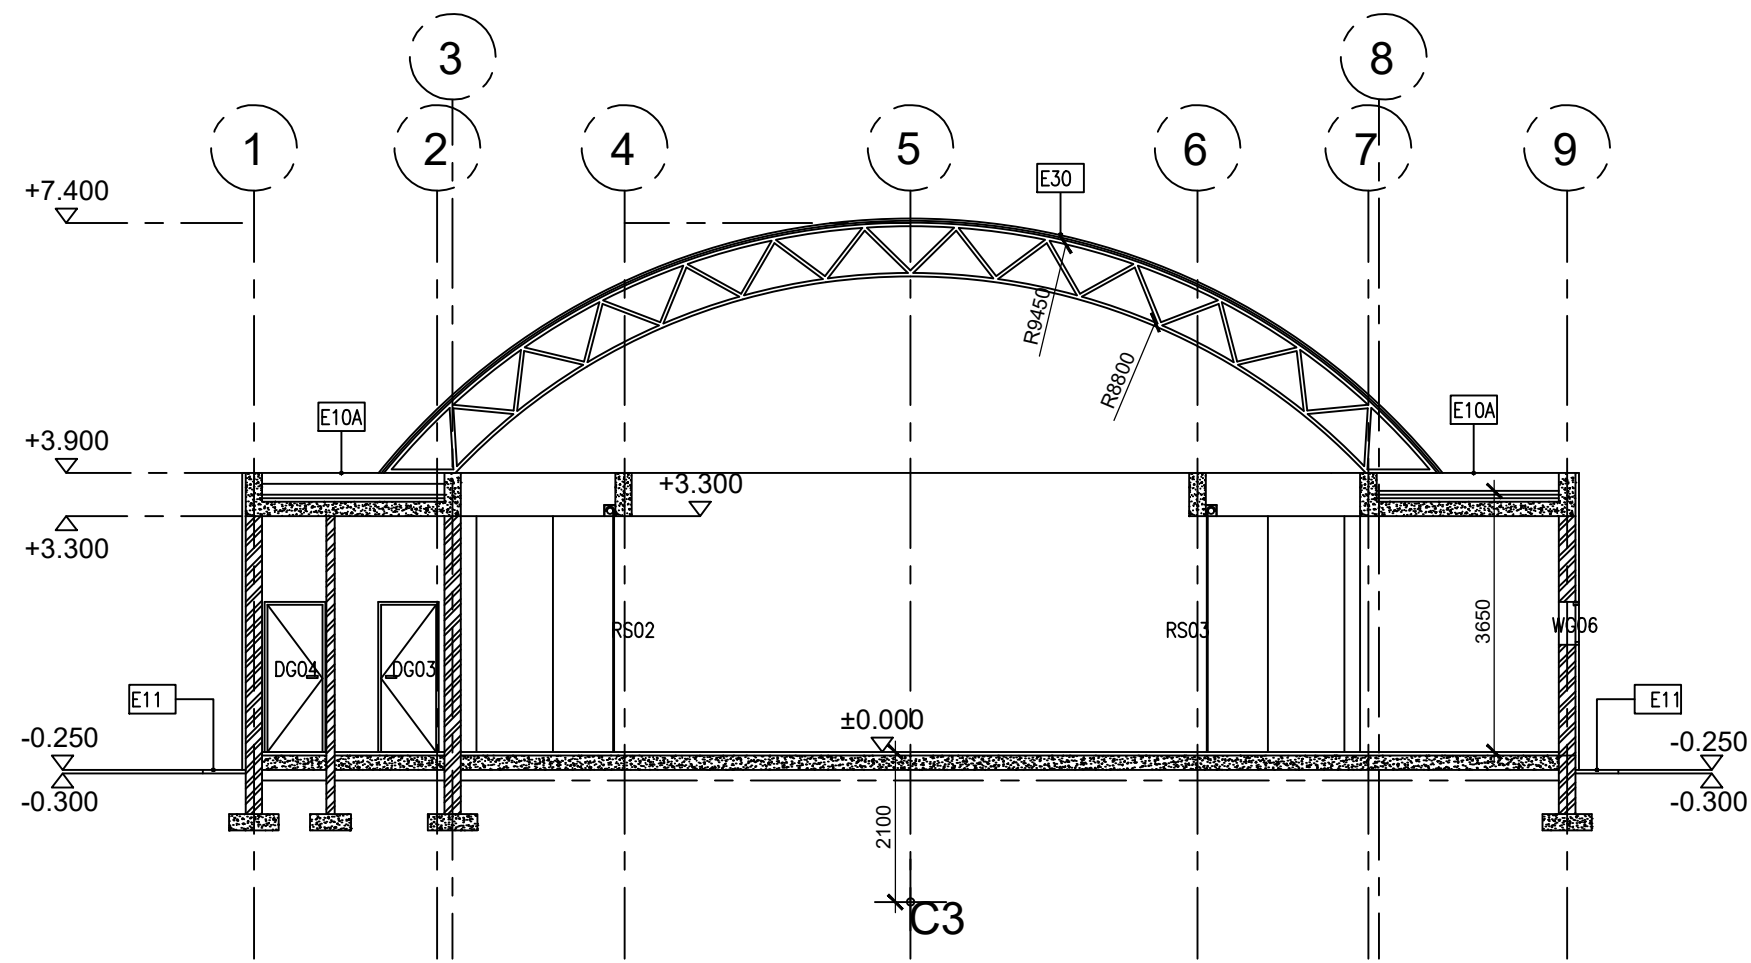


SECTION A-A

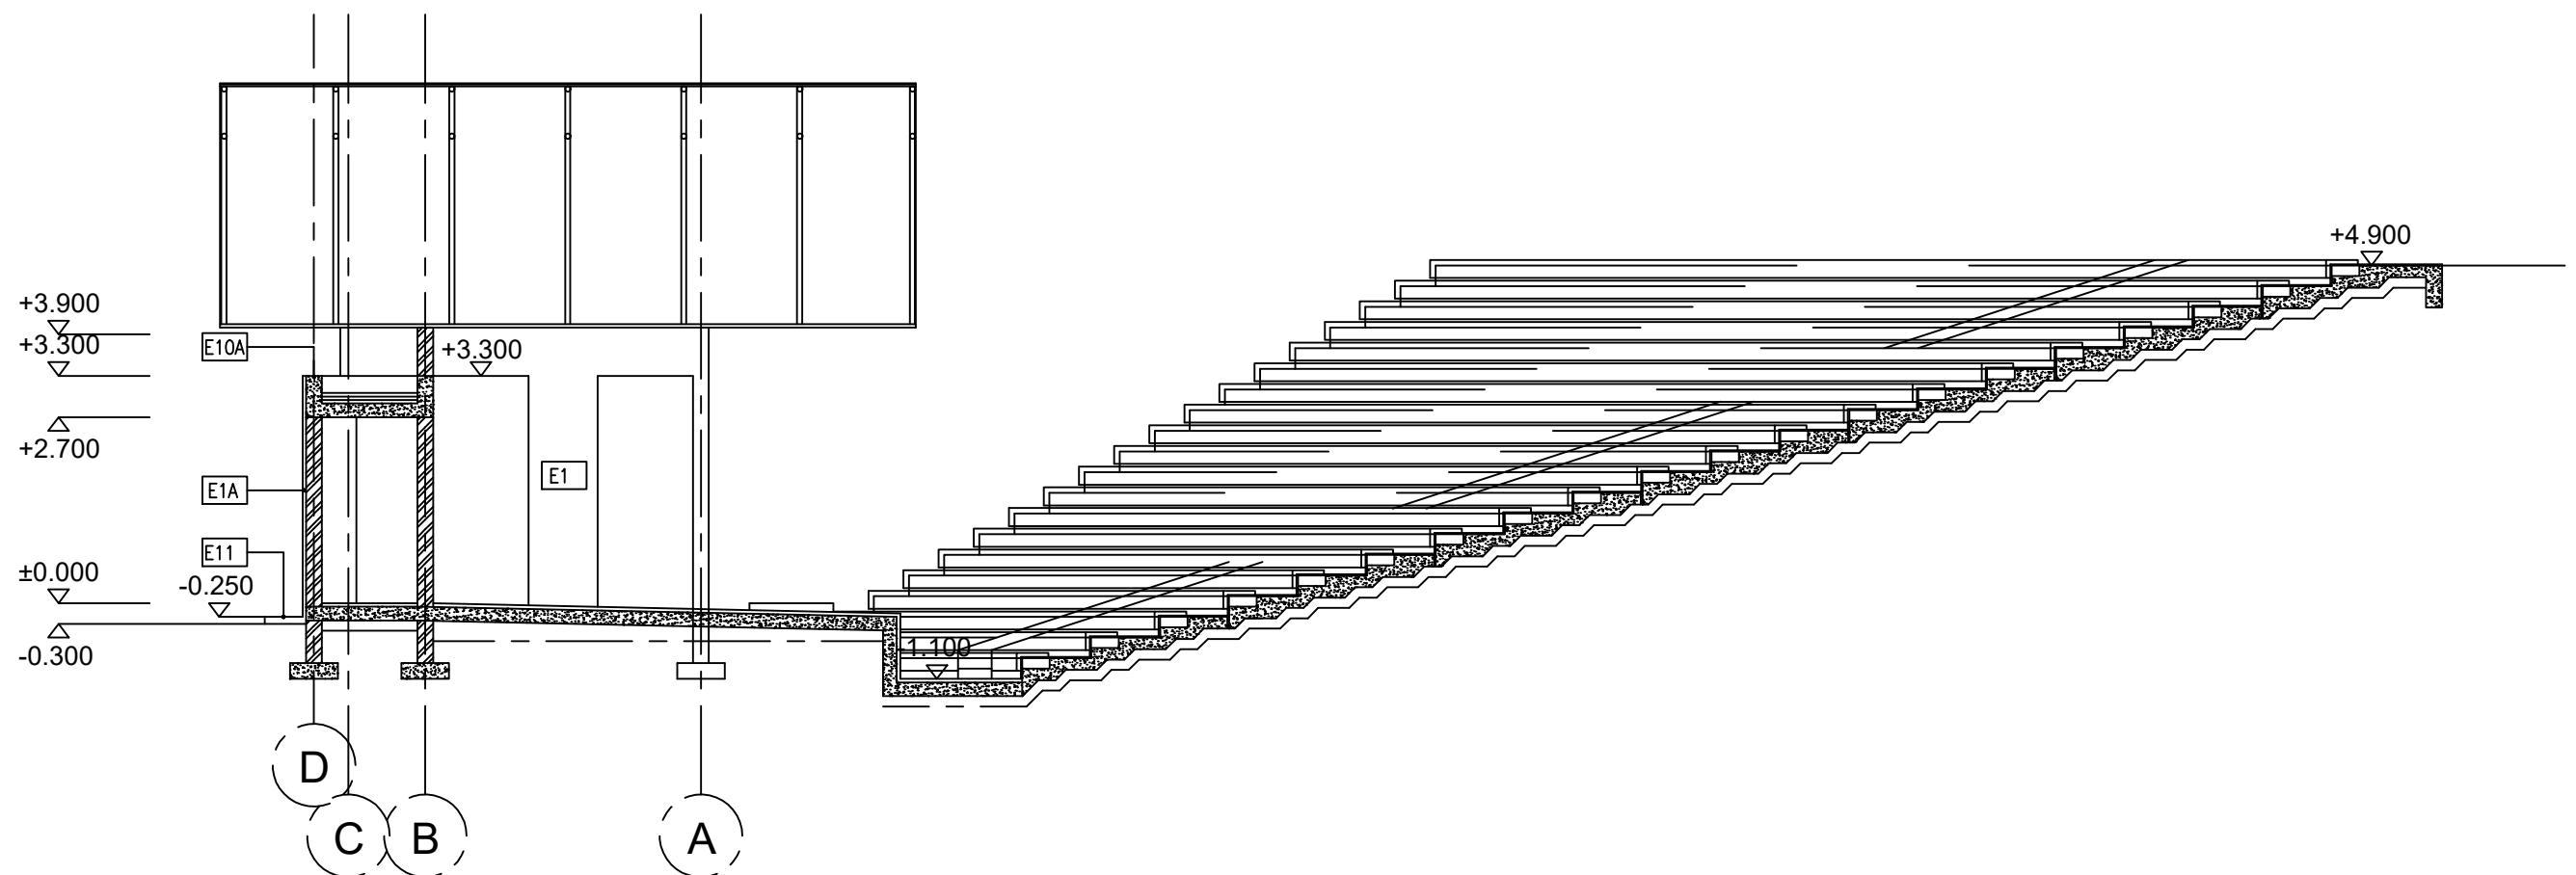


SECTION B-B

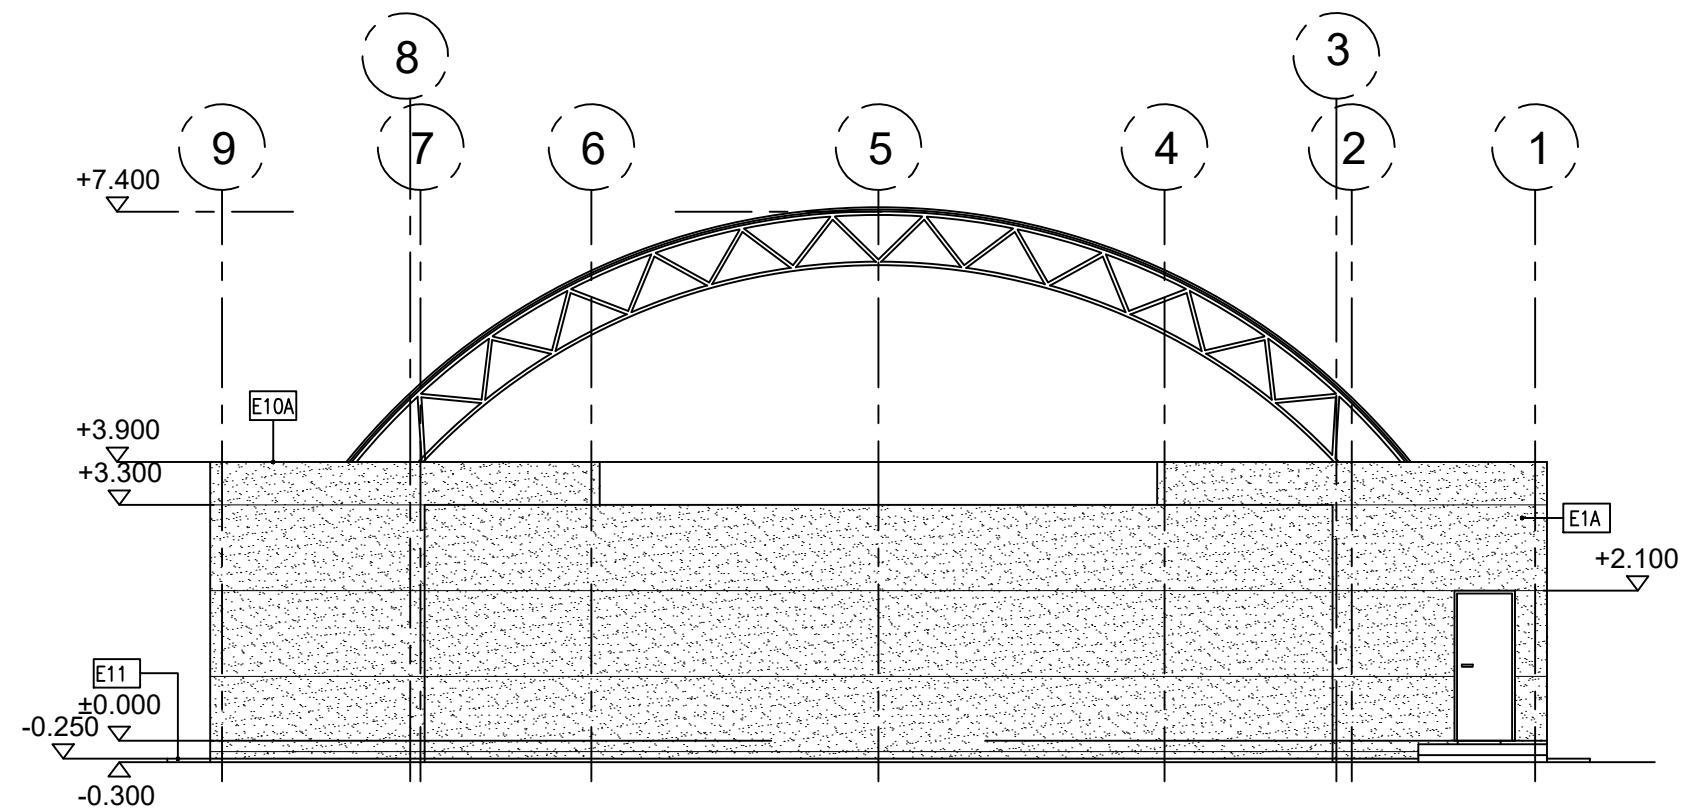


NORTH ELEVATION

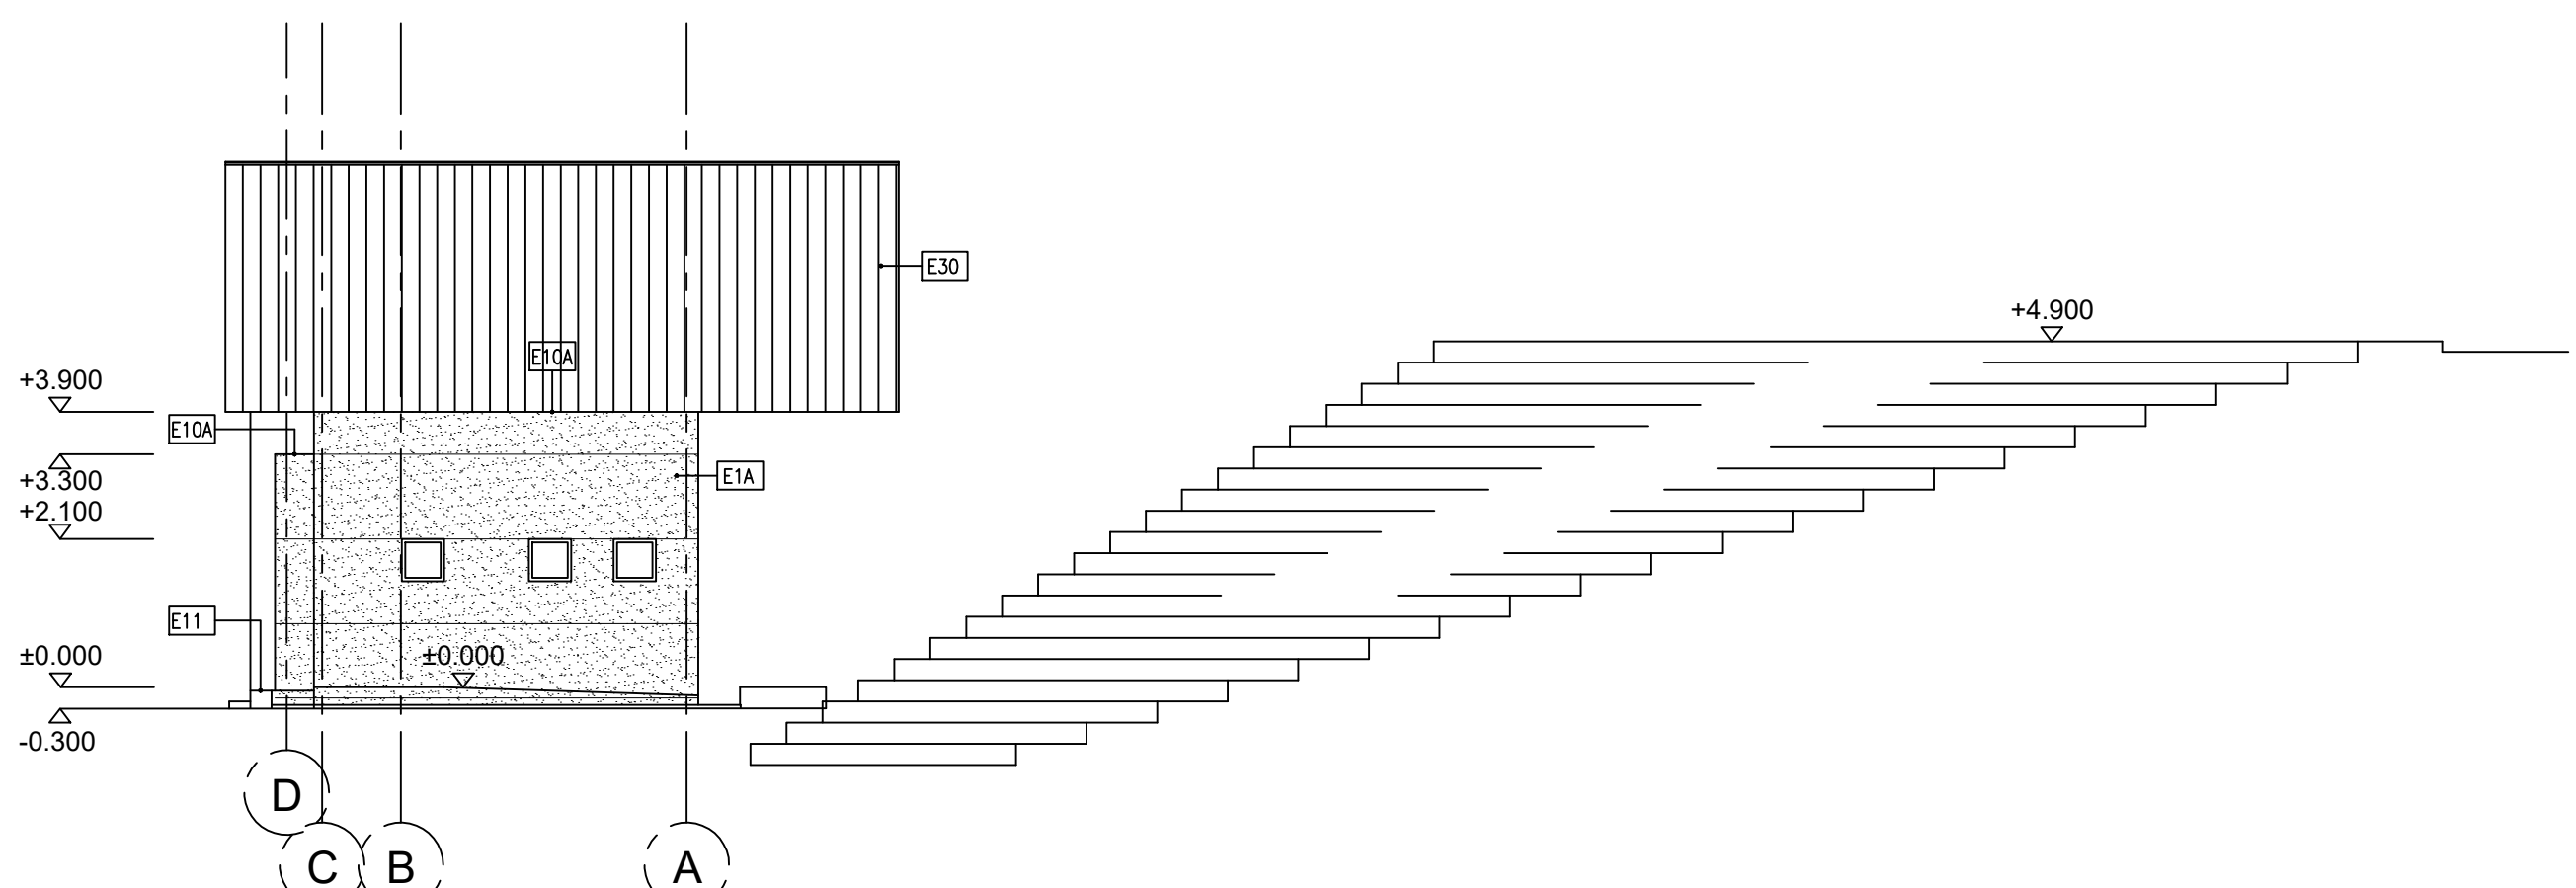

EAST ELEVATION

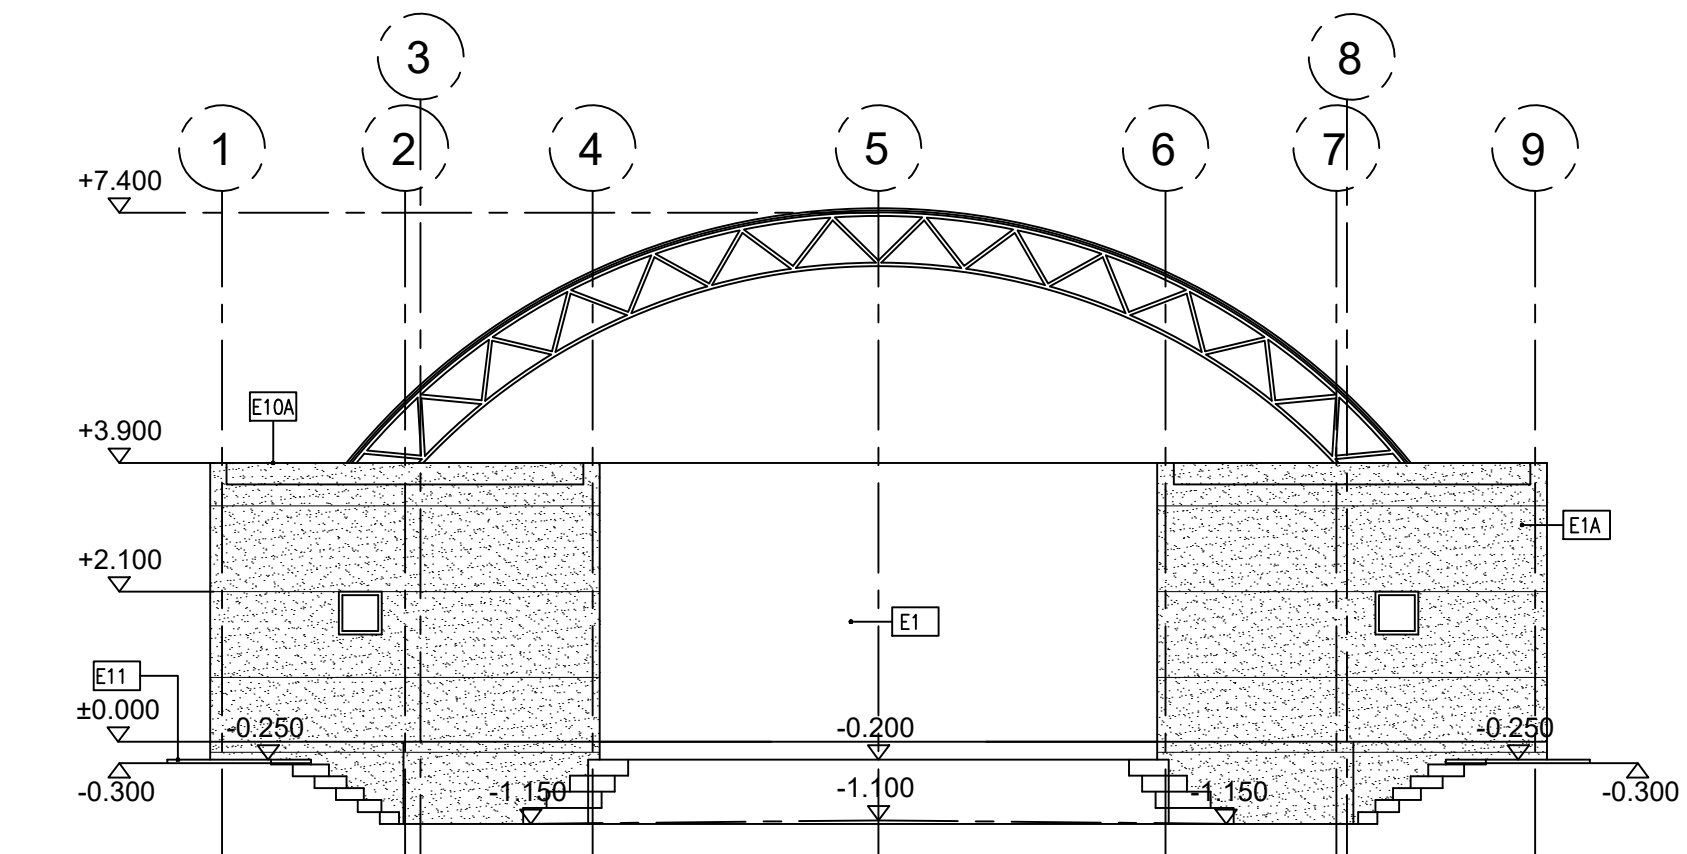


SOUTH ELEVATION

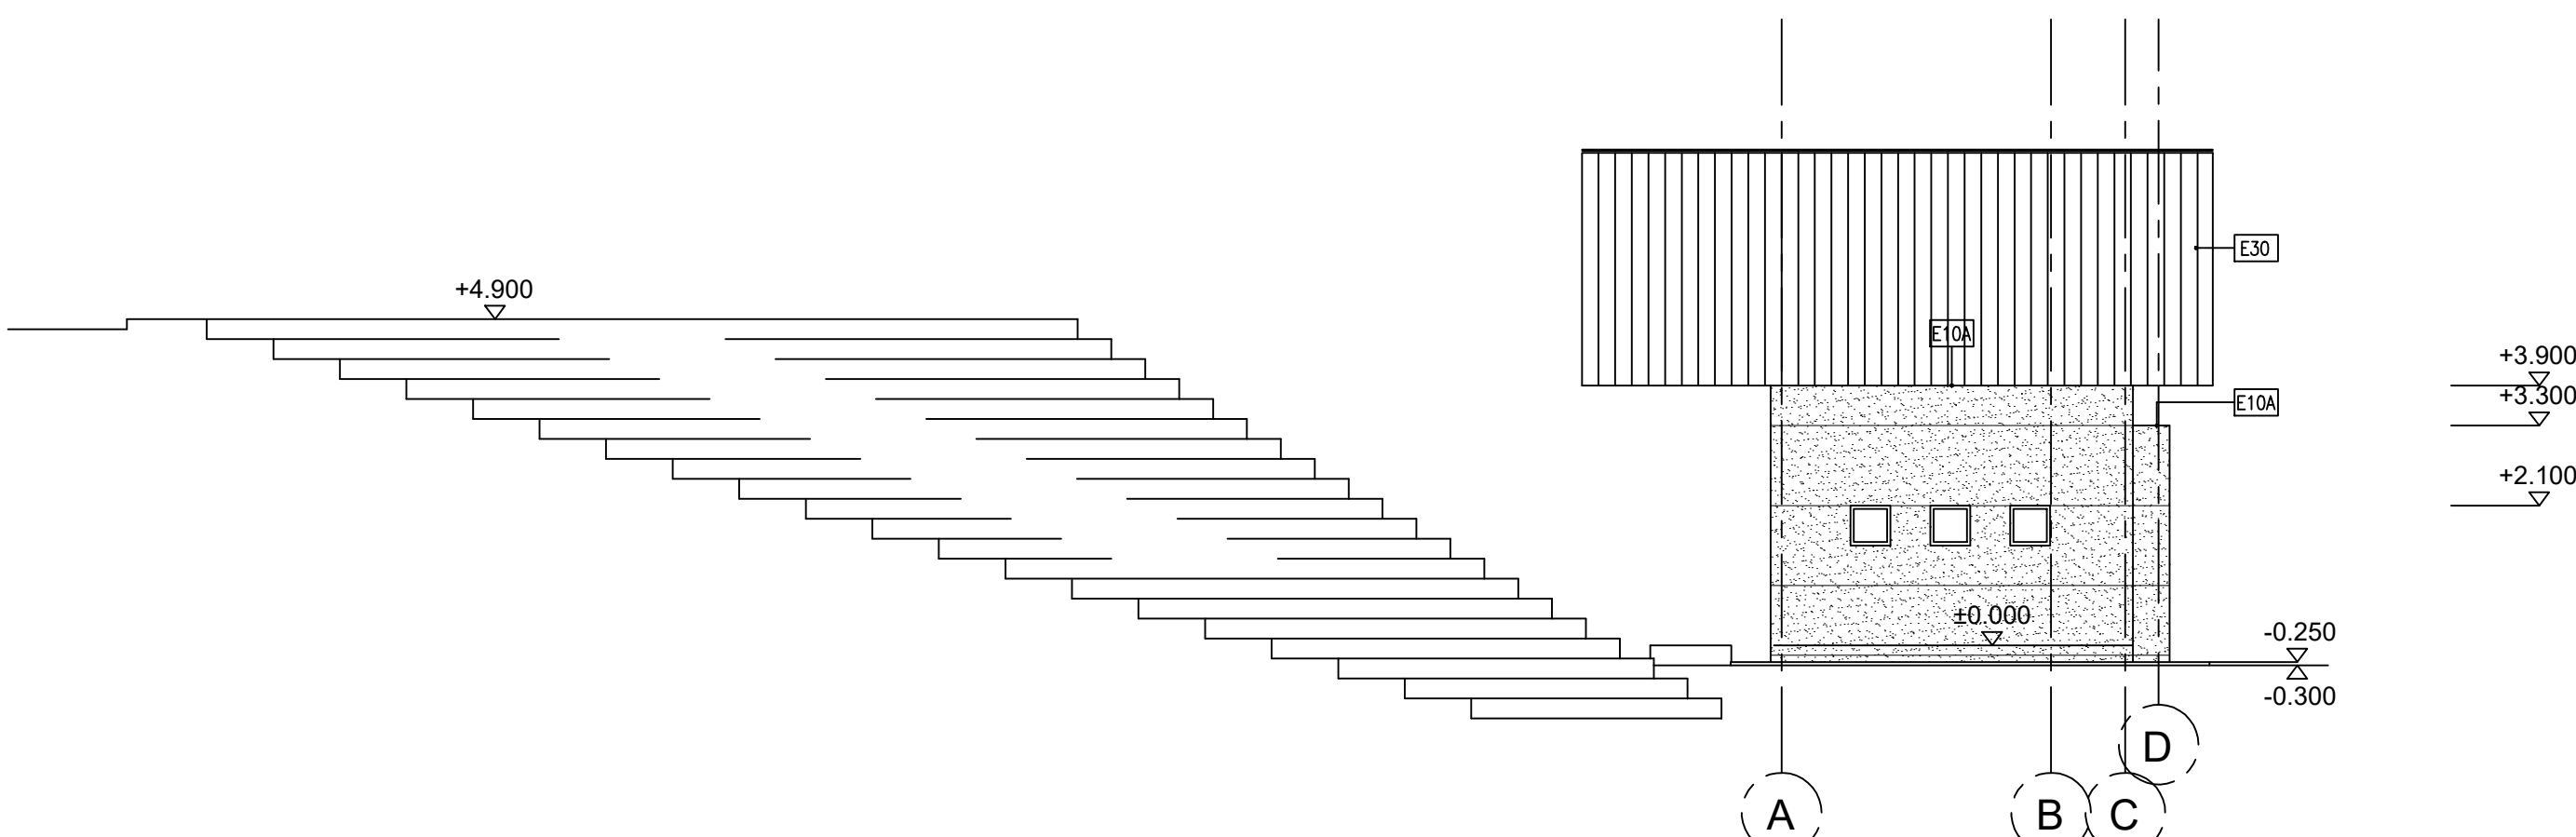

WEST ELEVATION

THIS DRAWING IS THE PROPERTY OF ATELIER VAMA. IT SHOULD NOT BE USED, COPIED OR REPRODUCED WITHOUT THEIR WRITTEN PERMISSION.

DRAWING REFERENCES	
DRG. NO	TITLE

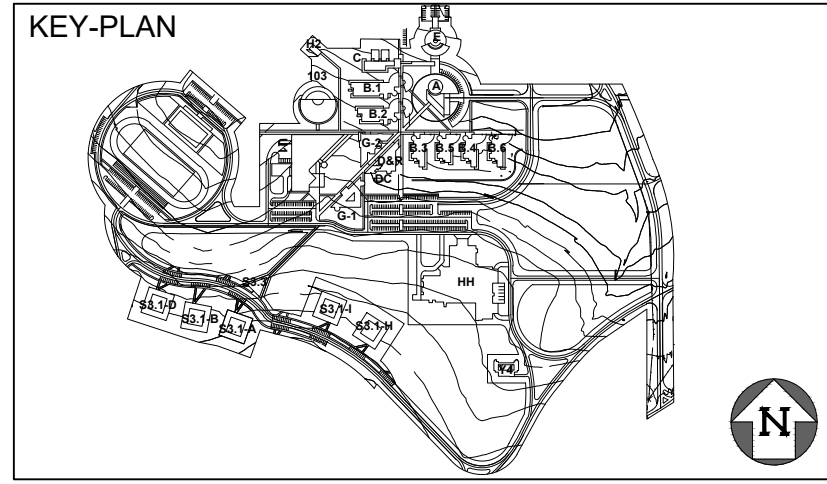


PURPOSE OF ISSUE				
DATE	REV. NO.	DESCRIPTION	NO. OF SHEETS	TO WHOM

- GENERAL NOTES :-
- 1) ALL DIMENSIONS ARE IN MILLIMETERS UNLESS STATED OTHERWISE.
 - 2) ALL LEVELS SHOWN ARE IN METERS UNLESS STATED OTHERWISE.
 - 3) ONLY WRITTEN DIMENSIONS SHALL BE FOLLOWED. THE DRAWING SHALL NOT BE SCALED.
 - 4) ALL DIMENSIONS INDICATE UNFINISHED SURFACES.
 - 5) THIS DRAWING SHALL BE READ IN CONJUNCTION WITH ALL RELEVANT ARCHITECTURAL, STRUCTURAL & SERVICES DRAWINGS & DISCREPANCIES/AMBIGUITIES IF ANY SHALL BE BROUGHT TO THE NOTICE OF THE CONSULTANTS BEFORE COMMENCEMENT OF THE WORK AT SITE.
 - 6) ALL LEVELS & DIMENSIONS STATED SHALL BE VERIFIED AT SITE & DISCREPANCIES/AMBIGUITIES IF ANY SHALL BE BROUGHT TO THE NOTICE OF THE CONSULTANTS BEFORE COMMENCEMENT OF THE WORK AT SITE.
 - 7) CONTRACTOR TO SUBMIT SHOP DRAWINGS OF GLAZING & ALL FACADE WORKS FOR CONSULTANTS APPROVAL BEFORE ORDERING OF MATERIALS & EXECUTION OF WORK.
 - 8) CONTRACTOR TO SUBMIT SHOP DRAWINGS & DESIGN CALCULATIONS FOR APPROVAL OF THE ARCHITECT & ENGINEERS.

DATE	NO.	DESCRIPTION	DRN BY	CHK BY	APP BY
------	-----	-------------	--------	--------	--------

REVISIONS

CLIENT & AUTHOR

 

PROJECT

THE ROBERT MUGABE MILITARY TRAINING ACADEMY, ZIMBABWE.

TITLE
OPEN THEATRE-103
SECTIONS & ELEVATIONS

PROJECT ID	STAGE	DOC TYPE	DRAWING NUMBER	REVISION
350010	P	DRG	A-103-30-0100	R0

SCALE	1:100	DATE:	21/12/2022
DRN BY:	BPC	CHK BY:	ADN
APP BY:	MPD	OFFICE OF ORIGIN:	MUMBAI

ACAD REF: ATELIER VAMA PROJECT 350010 The Robert Mugabe Training Academy, Zimbabwe Project 350010 Open Theatre-103 A-103-30-0100 SECTIONS & ELEVATIONS
ISSUED FOR:
NORTH
INFORMATION PURPOSE ONLY

ARCHITECT

ENGINEERING CONSULTANT

MEP CONSULTANT