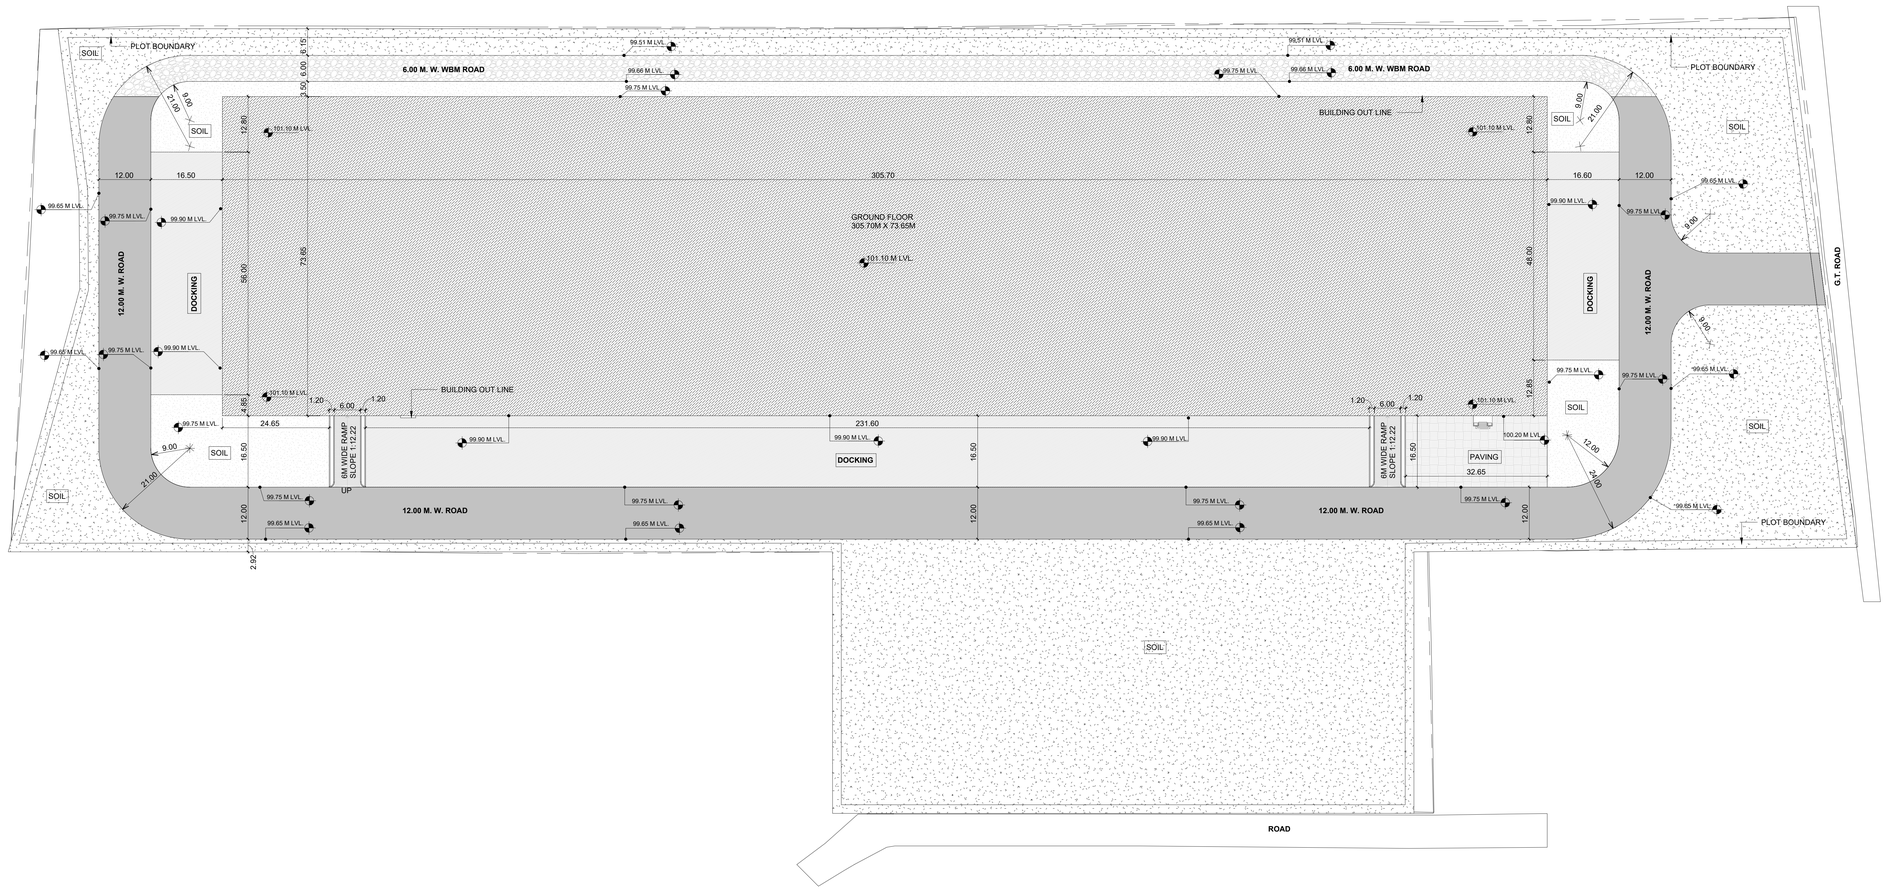

1 GRADING LAYOUT

1 : 500

THIS DRAWING IS THE PROPERTY OF ATELIER VAMA.
IT SHOULD NOT BE USED, COPIED OR REPRODUCED WITHOUT THEIR WRITTEN PERMISSION.

DRAWING REFERENCES

DRG. NO	TITLE

KEY-PLAN

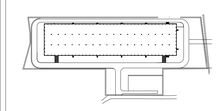

PURPOSE OF ISSUE

DATE	REV.NO	DESCRIPTION	NO.OF COPIES	TO WHOME

GENERAL NOTES :-

1) ALL DIMENSIONS ARE IN METERS UNLESS STATED OTHERWISE.
2) ALL LEVELS SHOWN ARE IN METERS UNLESS STATED OTHERWISE.
3) ONLY WRITTEN DIMENSIONS SHALL BE FOLLOWED. THE DRAWING SHALL NOT BE SCALED.
4) ALL DIMENSIONS INDICATE UNFINISHED SURFACES.
5) THIS DRAWING SHALL BE READ IN CONJUNCTION WITH ALL RELEVANT ARCHITECTURAL, STRUCTURAL & SERVICES DRAWINGS & DISCREPANCIES /AMBIGUITIES IF ANY SHALL BE BROUGHT TO THE NOTICE OF THE CONSULTANTS BEFORE COMMENCEMENT OF THE WORK AT SITE.
6) ALL LEVELS & DIMENSIONS STATED SHALL BE VERIFIED AT SITE & DISCREPANCIES/AMBIGUITIES IF ANY SHALL BE BROUGHT TO THE NOTICE OF THE CONSULTANTS BEFORE COMMENCEMENT OF THE
7) CONTRACTOR TO SUBMIT SHOP DRAWINGS OF GLAZING & ALL FACADE WORKS FOR CONSULTANTS APPROVAL BEFORE ORDERING OF MATERIALS & EXECUTION OF WORK. WORK AT SITE.
8) CONTRACTOR TO SUBMIT SHOP DRAWINGS & DESIGN CALCULATIONS FOR APPROVAL OF THE ARCHITECT & ENGINEERS.

DATE	NO.	DESCRIPTION	DRN BY	CHK BY	APP BY

REVISIONS

CLIENT

HORIZON INDUSTRIAL PARKS,
TOWER -1, FLOOR 15 ONE
WORLD CENTER, LOWER PAREL
MUMBAI - 400013

PROJECT

INDUSTRIAL PARK FOR HORIZON AT JINDPUR, DELHI.

TITLE

GRADING LAYOUT

PROJECT ID	STAGE	DOC TYPE	DRAWING NUMBER	REVISION
350007	E	DRG	A-00-10-0002	R0

SCALE :	1 : 500	DATE :	08/12/2022
DRN BY :	SNR	CHK BY :	ADN
APP BY :	MPD	OFFICE OF ORIGINE	MUMBAI
ACAD REF.	D:\ATELIER VAMA\PROJECTS\350007- Jindpur Delhi\350007- Jindpur Delhi 28.11.rvt		

ISSUED FOR :

EXECUTION

ARCHITECT

ATELIER VAMA
REGISTERED OFFICE :
1006, RAHEJA CHAMBERS, NARIMAN POINT,
MUMBAI-400 021.
E-MAIL : INFO@VANDAC.COM

STRUCTURAL & MEP CONSULTANT

Design Group Engineering Consultants (P) Ltd.
Consultancy using BIM Technology
Muscat (Oman) + Chennai (India)
New No.33,Old No.115,2nd Floor,Padmanaba Nagar,
5th Street,Adyar,Chennai - 600 020.

CONSULTANT

PRINTED ON : 08/12/2022 16:56:49

SIZE - A0