



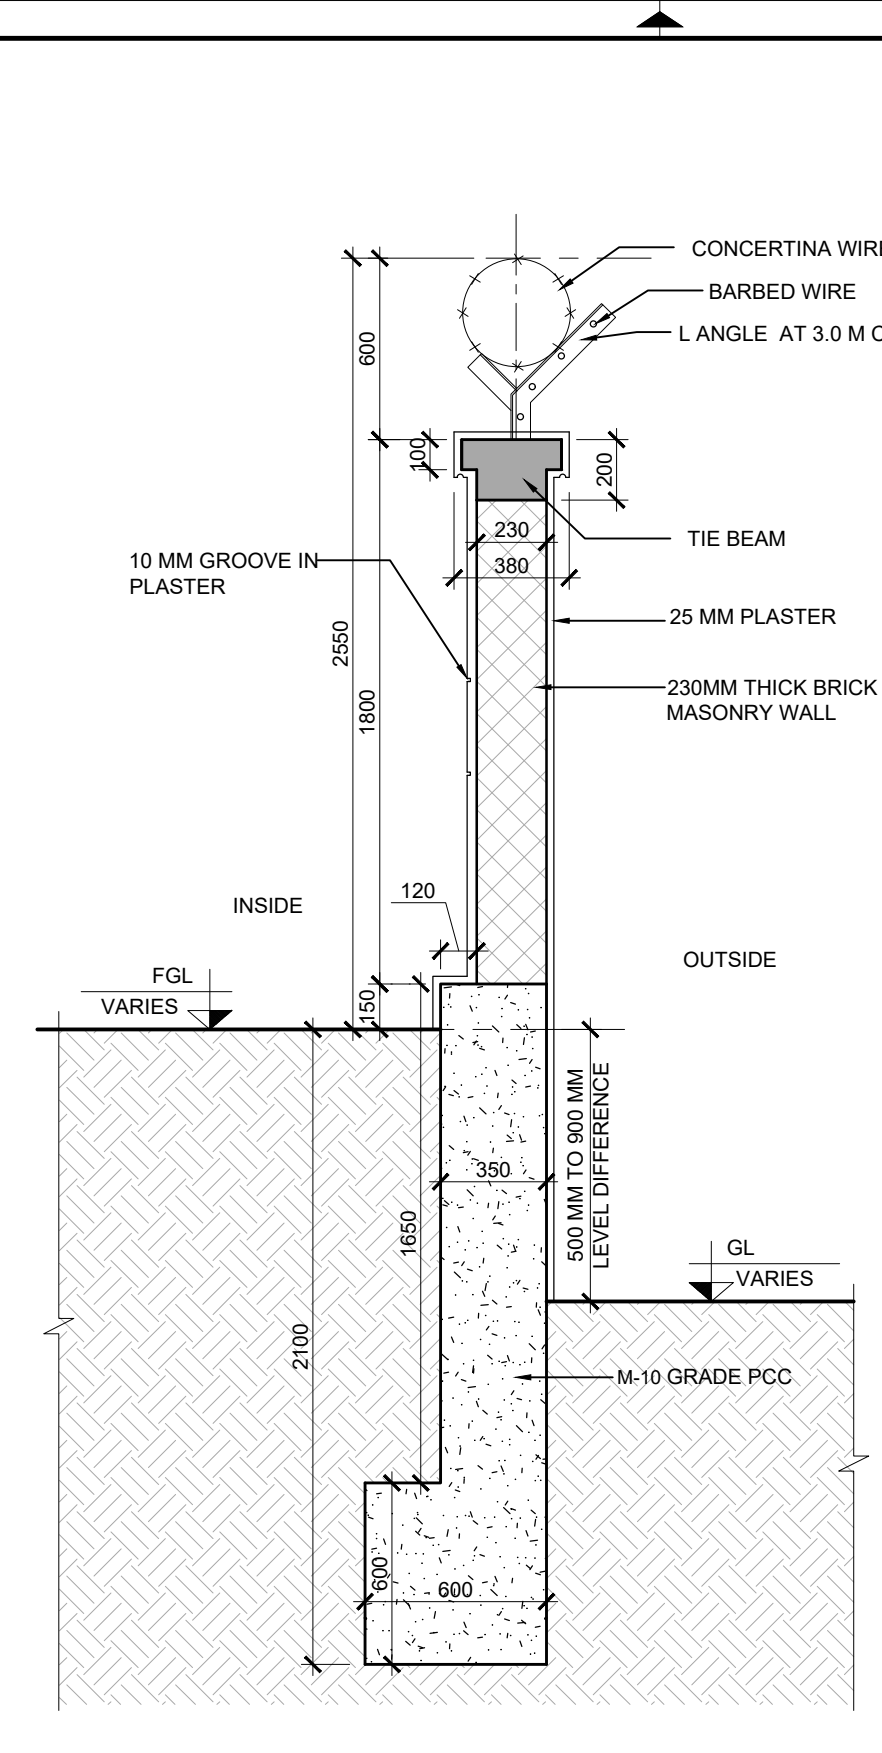

07 TYPICAL SECTION LEVEL DIFFERENCE 500 MM TO 900 MM



SCALE 1:25

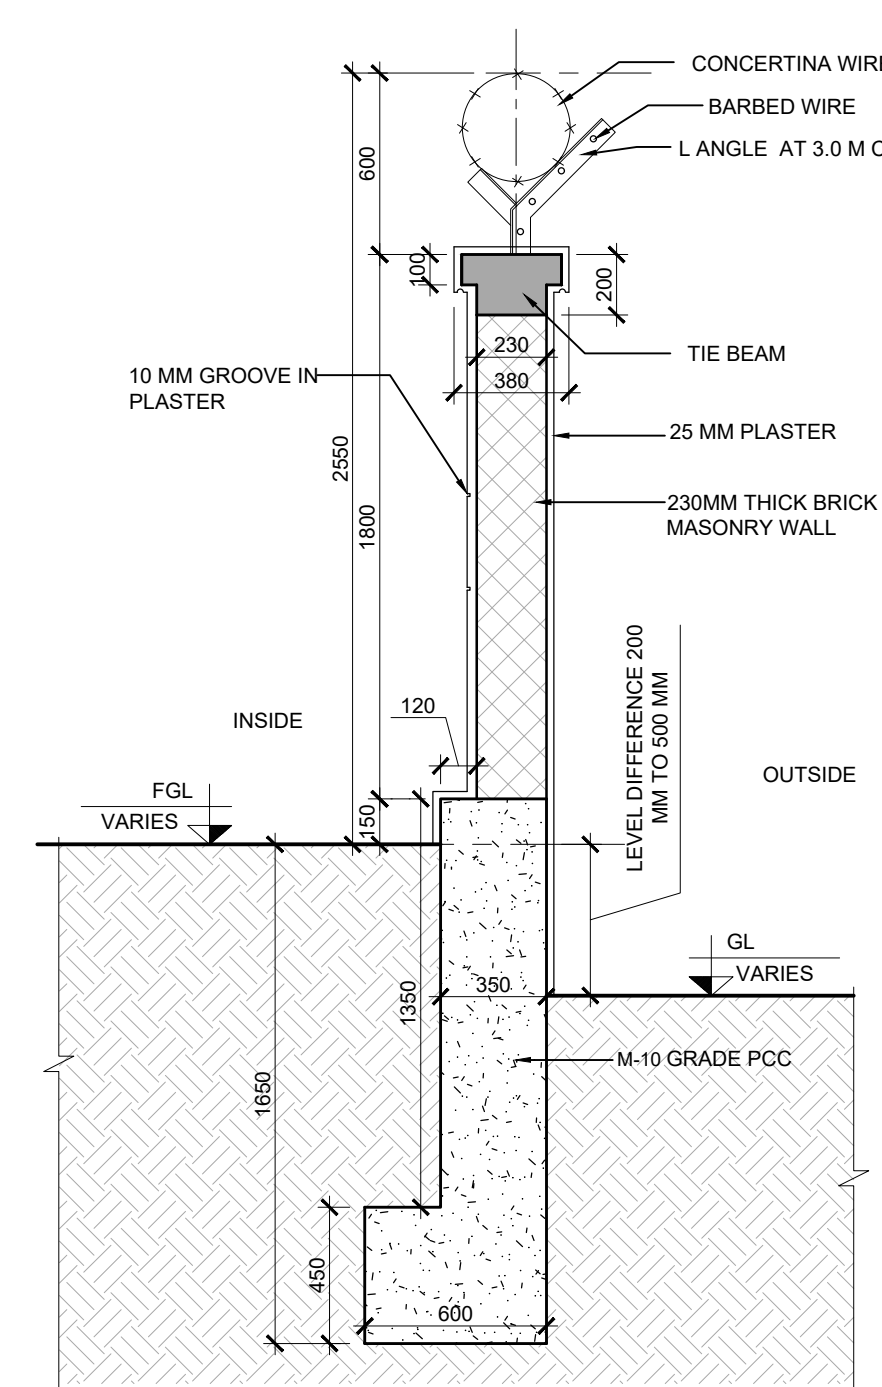


TYPICAL SECTION \_ LEVEL DIFFERENCE 200 MM



08 TYPICAL SECTION LEVEL DIFFERENCE 200 MM TO 500 MM

SCALE 1:25

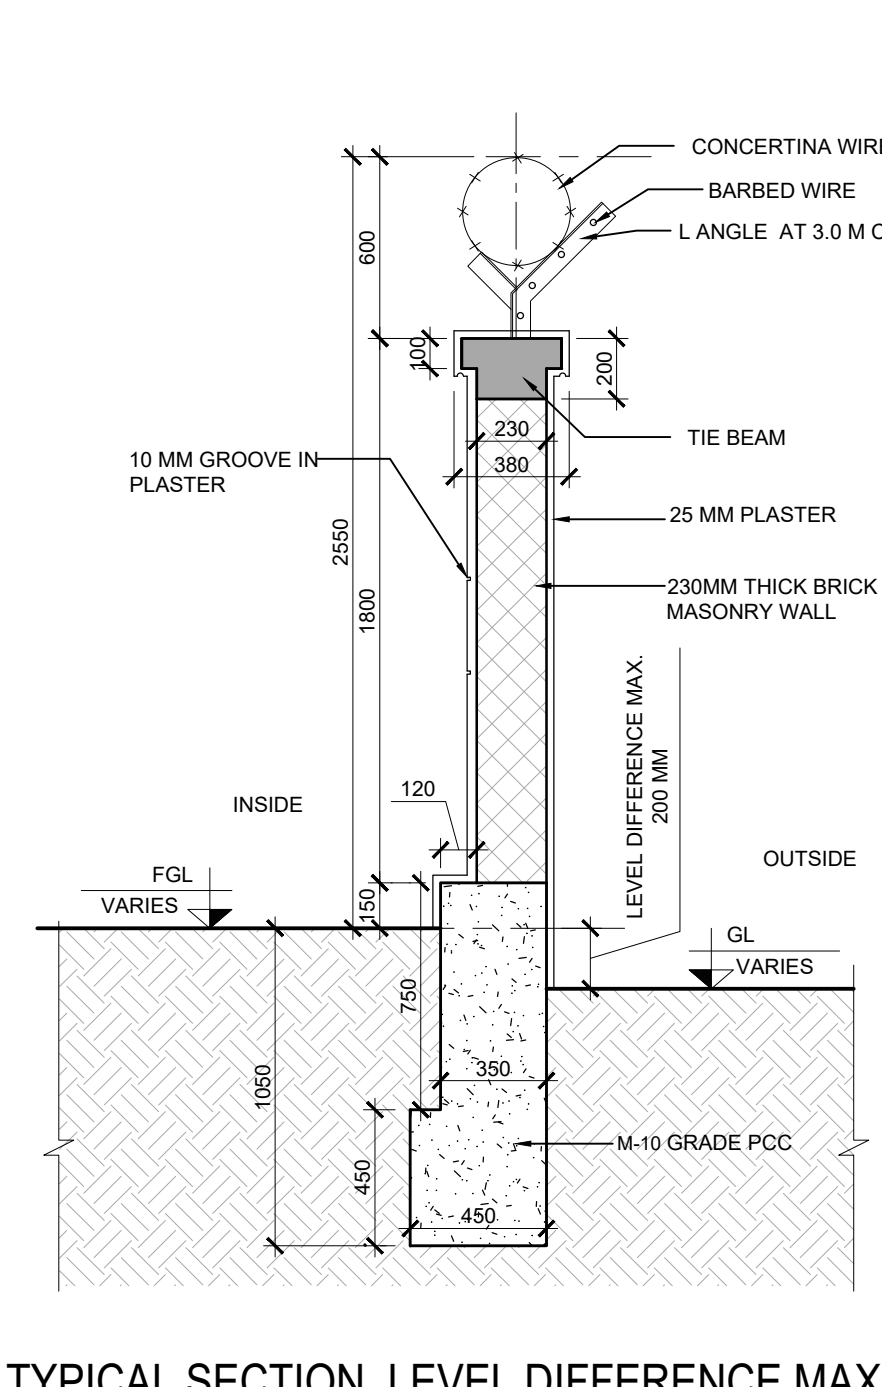


09 TYPICAL SECTION LEVEL DIFFERENCE MAX. 200 MM



09 TYPICAL SECTION LEVEL DIFFERENCE MAX. 200 MM

NOTE:  
PLEASE REFER TO STRUCTURAL DRAWING FOR FOOTING  
DETAILS.

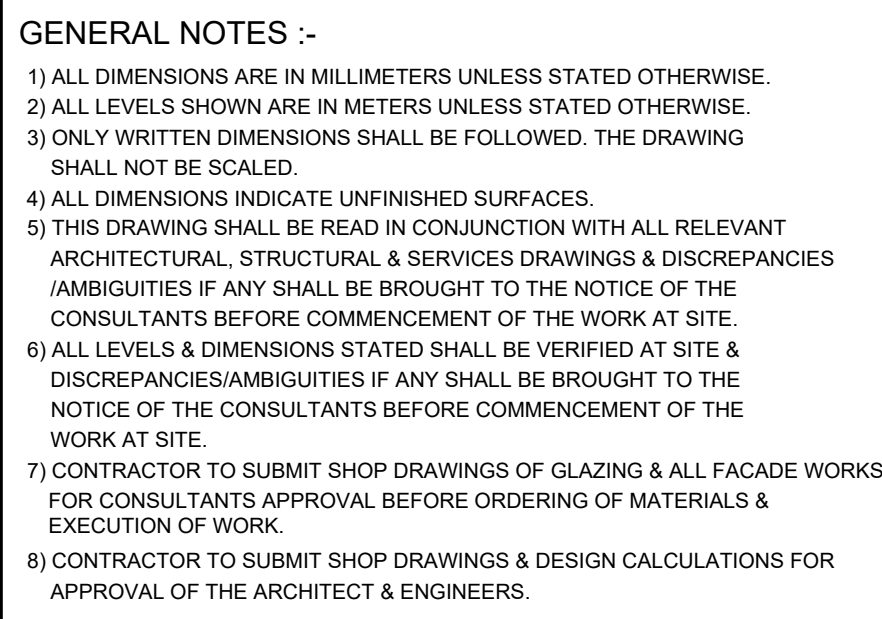

ABBREVIATIONS:-

| SYMBOL | DESCRIPTION         |
|--------|---------------------|
| LVL.   | LEVEL               |
| FGL.   | FINISH GROUND LEVEL |
| FFL.   | FLOOR FINISH LEVEL  |
| GL.    | GROUND LEVEL        |

### LEGEND

| SYMBOL                                                                              | DESCRIPTION                       |
|-------------------------------------------------------------------------------------|-----------------------------------|
|  | PROPOSED COMPOUND WAL<br>LOCATION |

|  |  |  |  |  |  |
|--|--|--|--|--|--|
|  |  |  |  |  |  |
|  |  |  |  |  |  |
|  |  |  |  |  |  |
|  |  |  |  |  |  |
|  |  |  |  |  |  |

|            |    |                                           |     |     |     |
|------------|----|-------------------------------------------|-----|-----|-----|
| 30-12-2022 | R1 | FOUNDATION SIZES REVISED & THE NORTH SIDE | SNR | ADN | MPD |
|            |    | COMPOUND HAS BEEN CANCELED.               |     |     |     |

| DATE      | NO. | DESCRIPTION | DRN BY | CHK BY | APP B |
|-----------|-----|-------------|--------|--------|-------|
| REVISIONS |     |             |        |        |       |

|           |
|-----------|
| REVISIONS |
| CLIENT    |



 HORIZON INDUSTRIAL PARKS,  
TOWER -1, FLOOR 15  
ONE WORLD CENTER,  
LOWER PAREL  
MUMBAI – 400013

PROJECT

INDUSTRIAL PARK FOR HORIZON  
AT JINDPUR, DELHI.

|                       |
|-----------------------|
| TITLE                 |
| COMPOUND WALL DETAILS |

[illegible]

| PROJECT ID | STAGE | DOC TYPE | DRAWING NUMBER | REVISION |
|------------|-------|----------|----------------|----------|
|            |       |          |                |          |

|        |   |     |              |    |
|--------|---|-----|--------------|----|
| 350007 | E | DRG | A-00-50-3001 | R0 |
|--------|---|-----|--------------|----|

|       |          |       |            |
|-------|----------|-------|------------|
| SCALE | AS SHOWN | DATE: | 30/12/2022 |
|-------|----------|-------|------------|

|         |                                                                                           |                      |        |
|---------|-------------------------------------------------------------------------------------------|----------------------|--------|
| DRN BY: | SNR                                                                                       | CHR BY:              | ADN    |
| APP BY: | MPD  | OFFICE OF<br>ORIGIN: | MUMBAI |

|           |   |
|-----------|---|
| ACAD REF: | D:\TELEFONIA\PROJECTS\BDD00F-Inpu\000PUBLICENTO DE SCHOTEN C.2302 COMPOUND WALL WP0000F-ORG-W00-N-000 (R1)_COMPOUND WALL DET |
|-----------|---|

NORTH ISSUED FOR:  

 EXECUTION ARCHITECT

**ATELIER VAMA**

1006, RAHEJA CHAMBERS, NARIMAN POINT,  
MUMBAI-400 021.  
E-MAIL : [info@vandac.com](mailto:info@vandac.com)

STRUCTURAL & MEP CONSULTANT :- Design Group Engineering Consultants (P) Ltd.  
Consultancy using BIM Technology

Muscat (Oman) + Chennai (India)  
New No.33, Old No.115, 2nd Floor, Padmanaba Nagar,  
5th Street Adyar, Chennai - 600 020

CONSULTANT

A SIZE - A0