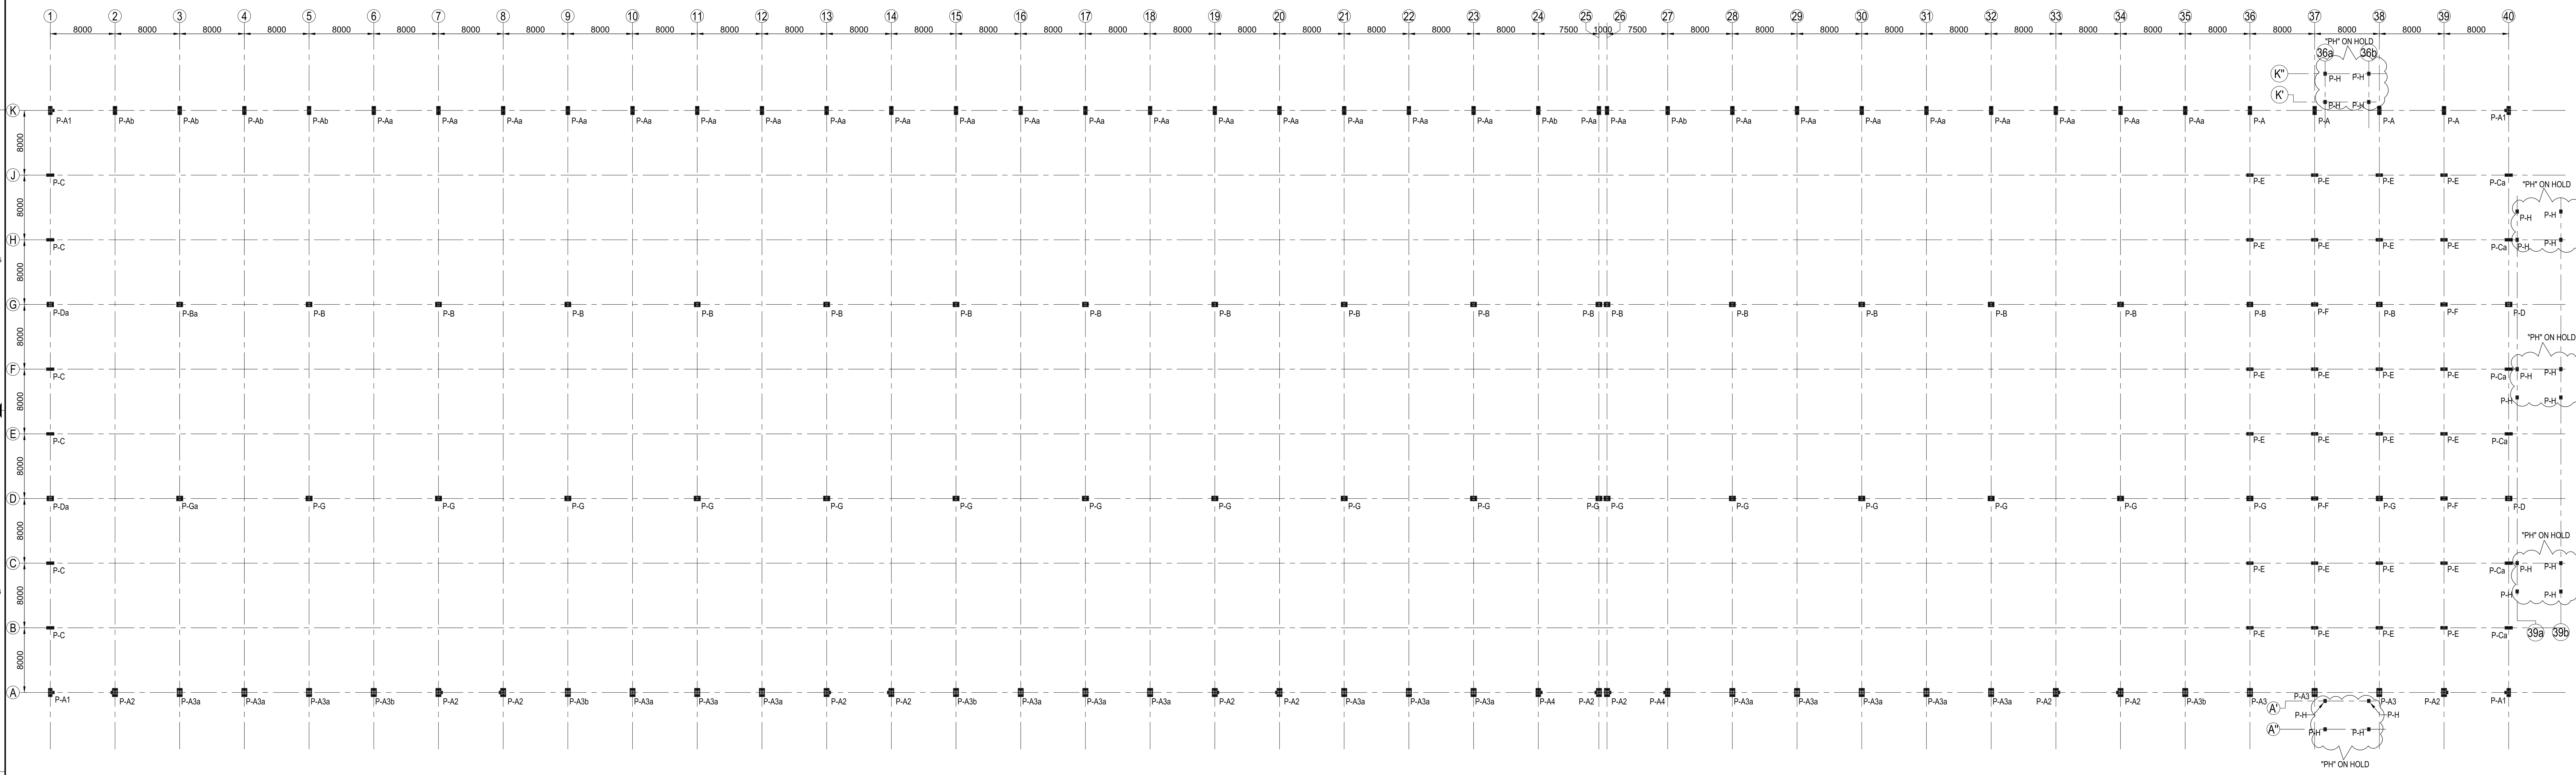

01 PEDESTAL LAYOUT
SCALE 1:300

NOTE :
PEDESTAL 'PH' ON HOLD UNTIL FURTHER INSTRUCTION.

TABLE-1
PEDESTAL SCHEDULE:-

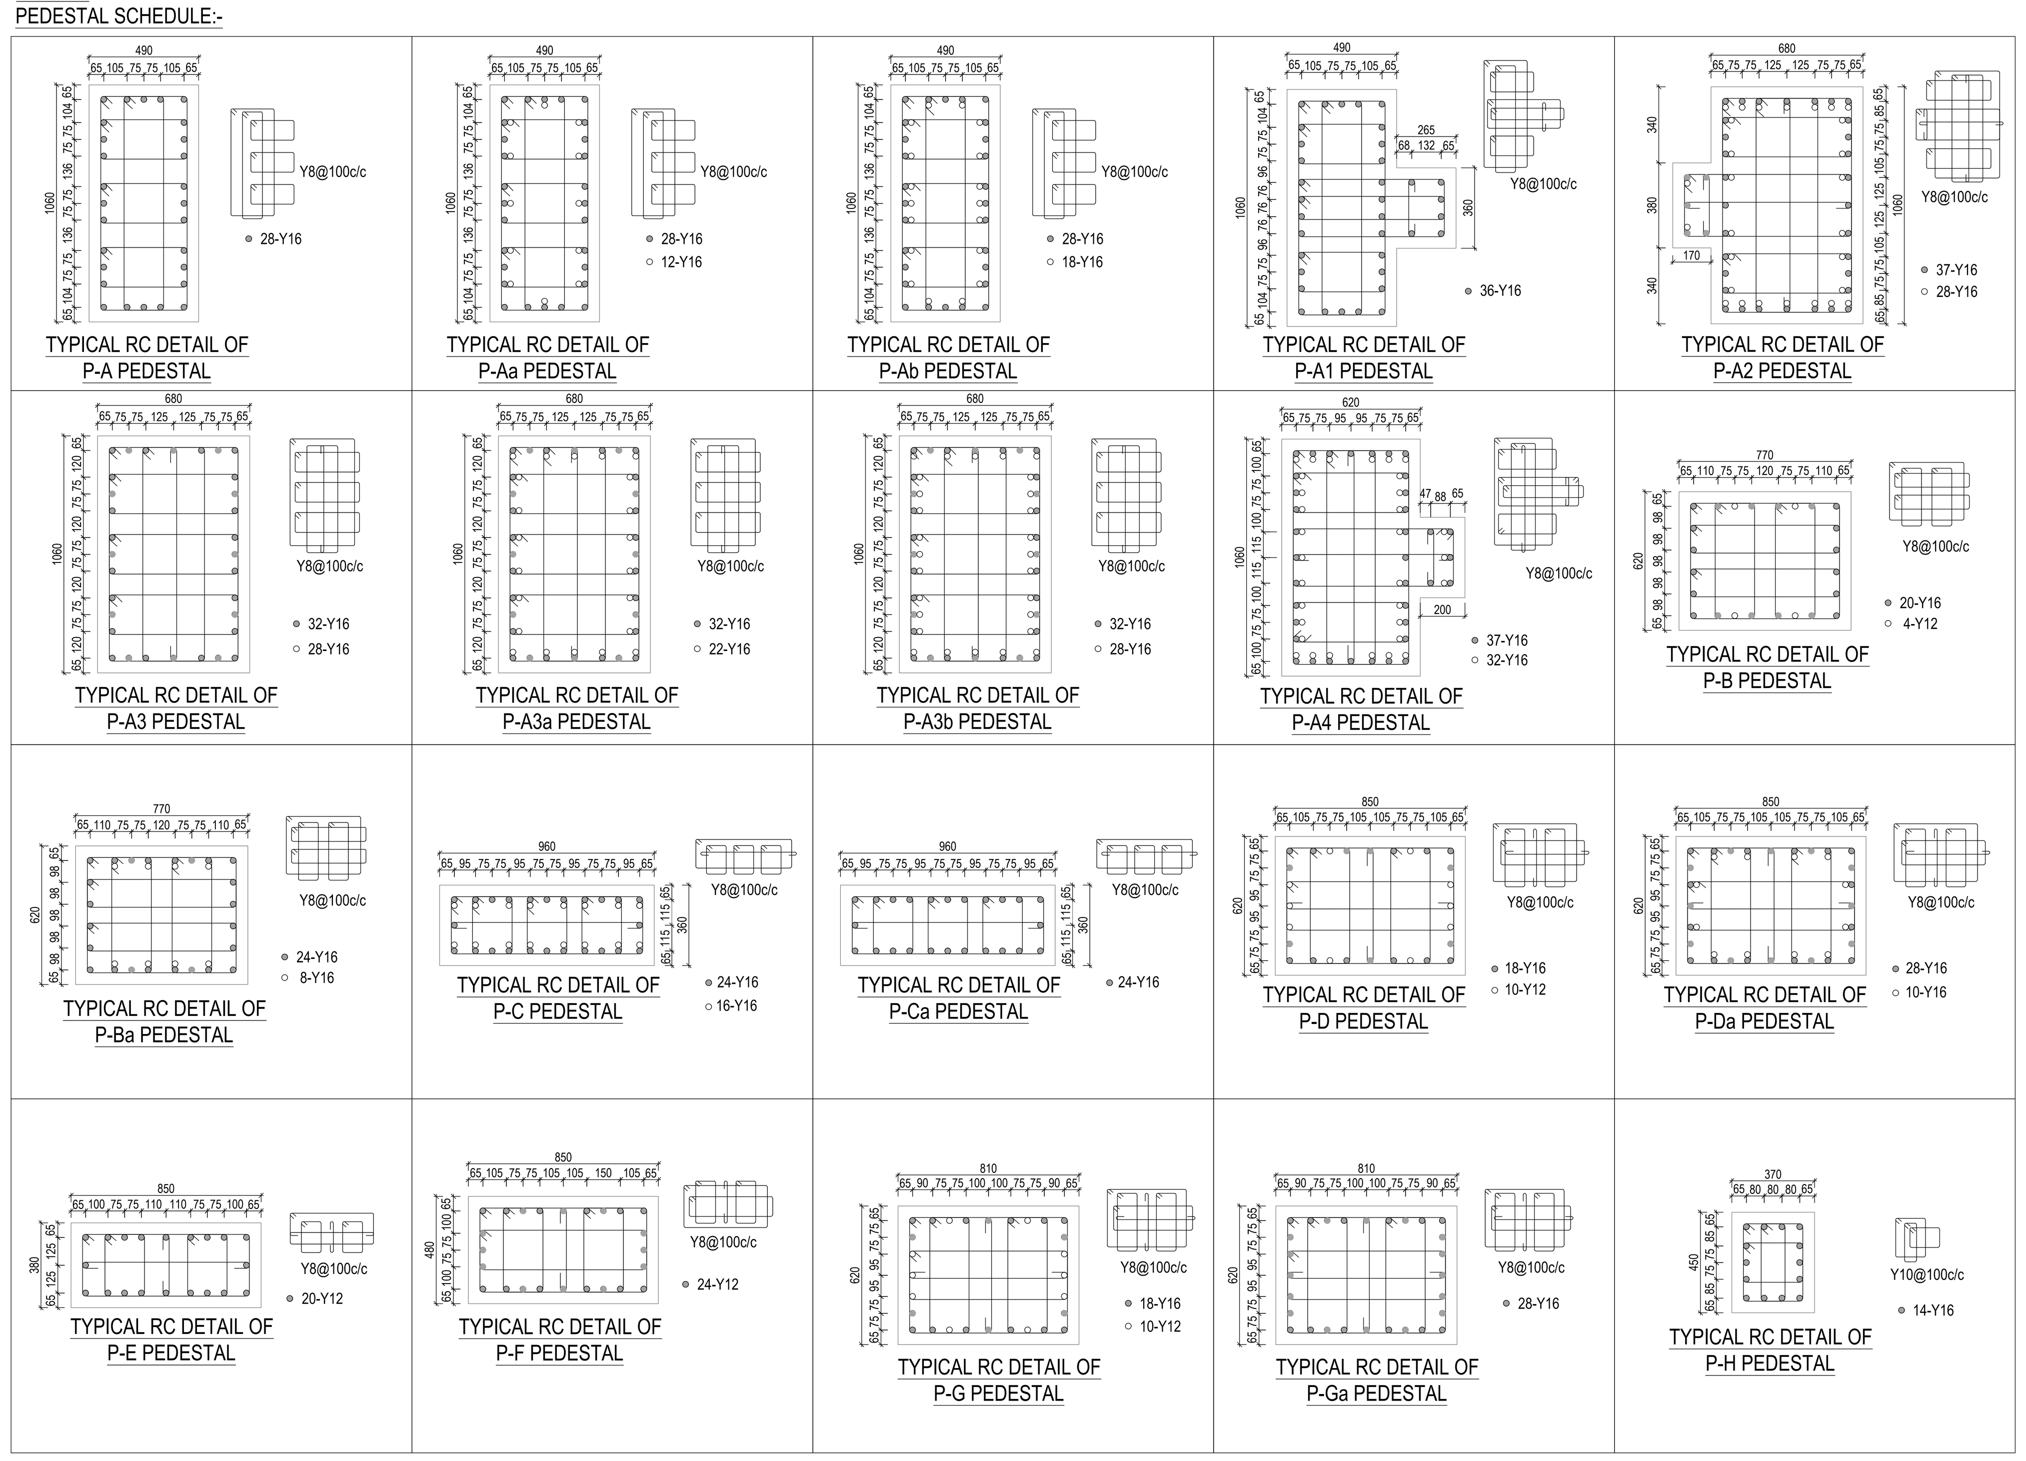

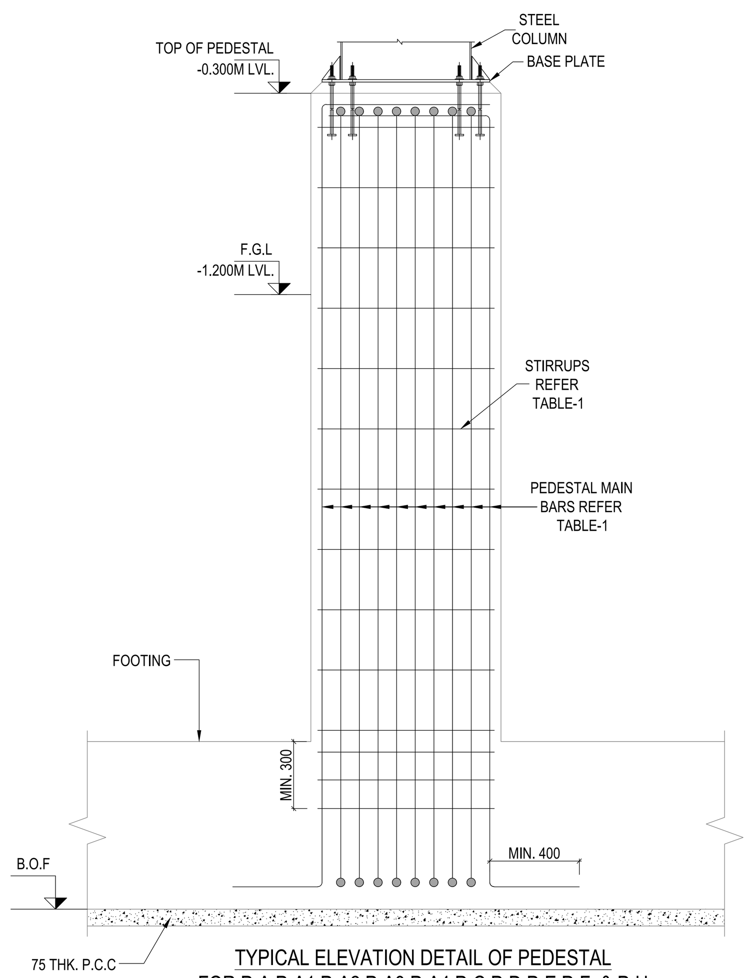

TYPICAL ELEVATION DETAIL OF PEDESTAL
FOR P-A,P-A1,P-A2,P-A3,P-A4,P-C,P-D,P-E,P-F, & P-H

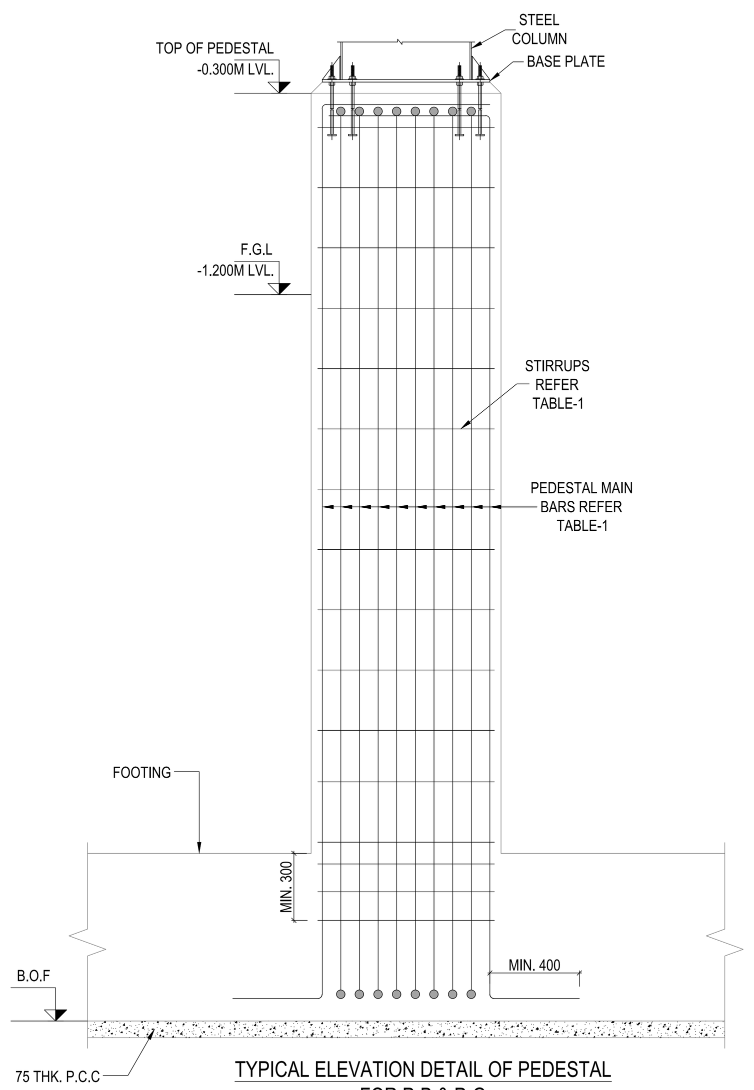

TYPICAL ELEVATION DETAIL OF PEDESTAL
FOR P-B & P-G

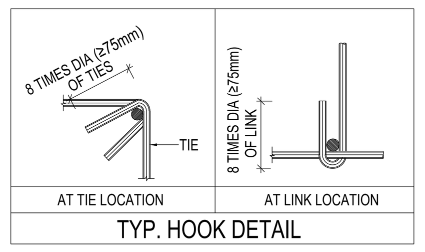

TYP. HOOK DETAIL

THIS DRAWING IS THE PROPERTY OF ATELIER VAMA.
IT SHOULD NOT BE USED, COPIED OR REPRODUCED WITHOUT THEIR WRITTEN PERMISSION.

DRAWING REFERENCES

DRG. NO	TITLE

KEY-PLAN

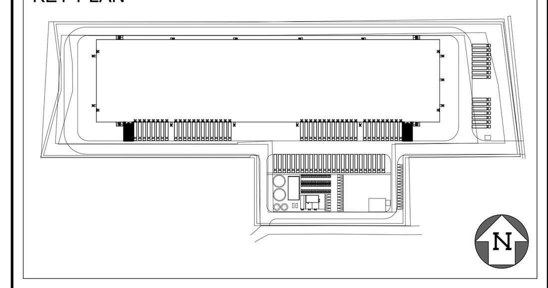

PURPOSE OF ISSUE

DATE	REV.NO.	DESCRIPTION	NO.OF COPIES	TO WHOM

GENERAL NOTES :-

1) ALL DIMENSIONS ARE IN MILLIMETERS UNLESS STATED OTHERWISE.
2) ALL LEVELS SHOWN ARE IN METERS UNLESS STATED OTHERWISE.
3) ONLY WRITTEN DIMENSIONS SHALL BE FOLLOWED. THE DRAWING SHALL NOT BE SCALED.
4) ALL DIMENSIONS INDICATE UNFINISHED SURFACES.
5) THIS DRAWING SHALL BE READ IN CONJUNCTION WITH ALL RELEVANT ARCHITECTURAL, STRUCTURAL & SERVICES DRAWINGS & DISCREPANCIES /AMBIGUITIES IF ANY SHALL BE BROUGHT TO THE NOTICE OF THE CONSULTANTS BEFORE COMMENCEMENT OF THE WORK AT SITE.
6) ALL LEVELS & DIMENSIONS STATED SHALL BE VERIFIED AT SITE & DISCREPANCIES/AMBIGUITIES IF ANY SHALL BE BROUGHT TO THE NOTICE OF THE CONSULTANTS BEFORE COMMENCEMENT OF THE WORK AT SITE.
7) CONTRACTOR TO SUBMIT SHOP DRAWINGS OF GLAZING & ALL FACADE WORKS FOR CONSULTANTS APPROVAL BEFORE ORDERING OF MATERIALS & EXECUTION OF WORK.
8) CONTRACTOR TO SUBMIT SHOP DRAWINGS & DESIGN CALCULATIONS FOR APPROVAL OF THE ARCHITECT & ENGINEERS.
9) ALL THE R.C.C./STRUCTURAL WORK SHALL BE EXECUTED STRICTLY UNDER COMPETENT TECHNICAL SUPERVISION.
10) CLEAR COVER TO MAIN REIN.
a) PEDESTAL = 40mm
11) DEVELOPMENT LENGTH (Ld) OF REINFORCING BAR SHALL BE 46d

LEGEND:
P -- PEDESTAL
BOF -- BOTTOM OF FOOTING
PCC -- PLAIN CEMENT CONCRETE
THK -- THICK

#) GRADE OF CONCRETE SHALL BE M30 CONFIRM TO IS 456 : 2000
#) "Y" DENOTES HIGH STRENGTH DEFORMED BARS OF GRADE FE500 CONFORMING TO IS 1786 : 2008
#) GRADE OF CONCRETE FOR P.C.C. SHALL BE M10 CONFIRMING TO IS456:2000

FOR BOLT & BASE PLATE DETAIL REFER PEB DRAWING

DATE	NO.	DESCRIPTION	DRN BY	CHK BY	APP BY
27-12-2022	R1	FOUNDATION SIZES OPTIMIZED	SSK	MBG	AGVD

REVISIONS

CLIENT

HORIZON INDUSTRIAL PARKS,
TOWER -1, FLOOR 15
ONE WORLD CENTER,
LOWER PAREL
MUMBAI – 400013

PROJECT

INDUSTRIAL PARK FOR HORIZON
AT JINDPUR,DELHI.

TITLE

LAYOUT & RC DETAIL OF PEDESTAL

PROJECT ID	STAGE	DOC TYPE	DRAWING NUMBER	REVISION
350007	E	DRG	S-00-10-FD-002	R0

SCALE	AS SHOWN	DATE:	21/12/2022
DRN BY:	SSK	CHK BY:	MBG
APP BY:	AGVD	OFFICE OF ORIGIN:	MUMBAI

ACAD REF: D:\ATELIER VAMA\PROJECTS\350007- Jindpur Delhi\PUBLISHED\TO BE SORTED\27.12.2022\350007-E-DRG-S-00-10-FD-002-R1_LAYOUT & RC DETAIL OF PEDESTAL

NORTH

ISSUED FOR:
EXECUTION

ARCHITECT
ATELIER VAMA
REGISTERED OFFICE:
1006, RAHEJA CHAMBERS, NARIMAN POINT,
MUMBAI-400 021.
E-MAIL : info@vandac.com

STRUCTURAL & MEP CONSULTANT :-
Design Group Engineering Consultants (P) Ltd.
Consultancy using BIM Technology
Muscat (Oman) + Chennai (India)
New No.33,Old No.115,2nd Floor,Padmanaba Nagar,
5th Street,Adyar,Chennai - 600 020.

CONSULTANT

SIZE - A0