

>'R2

[illegible]


LEGEND	
 PS-00 N=31805332221 E=7700337257	PLOT BOUNDARY CO-ORDINATES FROM SURVEY PLAN
 E-00	EXCAVATION CO-ORDINATES
	CROSS VERIFY/ CHECK DIMENSIONS

THIS DRAWING IS THE PROPERTY OF ATELIER VAMA.
IT SHOULD NOT BE USED, COPIED OR REPRODUCED WITHOUT THEIR
WRITTEN PERMISSION.

DRAWING REFERENCES

[illegible]

KEY-PLAN

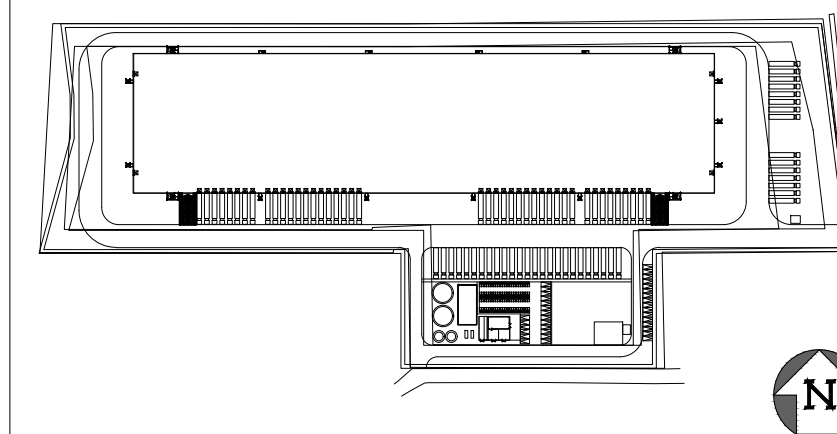


PURPOSE OF ISSUE

[illegible]

GENERAL NOTES :-

- 1) ALL DIMENSIONS ARE IN MILLIMETERS UNLESS STATED OTHERWISE.
- 2) ALL LEVELS SHOWN ARE IN METERS UNLESS STATED OTHERWISE.
- 3) ONLY WRITTEN DIMENSIONS SHALL BE FOLLOWED. THE DRAWING SHALL NOT BE SCALED.
- 4) ALL DIMENSIONS INDICATE UNFINISHED SURFACES.
- 5) THIS DRAWING SHALL BE READ IN CONJUNCTION WITH ALL RELEVANT ARCHITECTURAL, STRUCTURAL & SERVICES DRAWINGS & DISCREPANCIES ARE THE CONTRACTOR'S RESPONSIBILITY. NO NOTICE OF THE CONSULTANTS BEFORE COMMENCEMENT OF THE WORK AT SITE.
- 6) ALL LEVELS & DIMENSIONS STATED SHALL BE VERIFIED AT SITE & DISCREPANCIES/AMBIGUITIES IF ANY SHALL BE BROUGHT TO THE NOTICE OF THE CONSULTANTS BEFORE COMMENCEMENT OF THE WORK AT SITE.
- 7) CONTRACTOR TO SUBMIT SHOP DRAWINGS OF GLAZING & ALL FACADE WORK FOR CONSULTANTS APPROVAL BEFORE ORDERING OF MATERIALS & EXECUTION.
- 8) CONTRACTOR TO SUBMIT SHOP DRAWINGS & DESIGN CALCULATIONS FOR APPROVAL OF THE ARCHITECT & ENGINEERS.

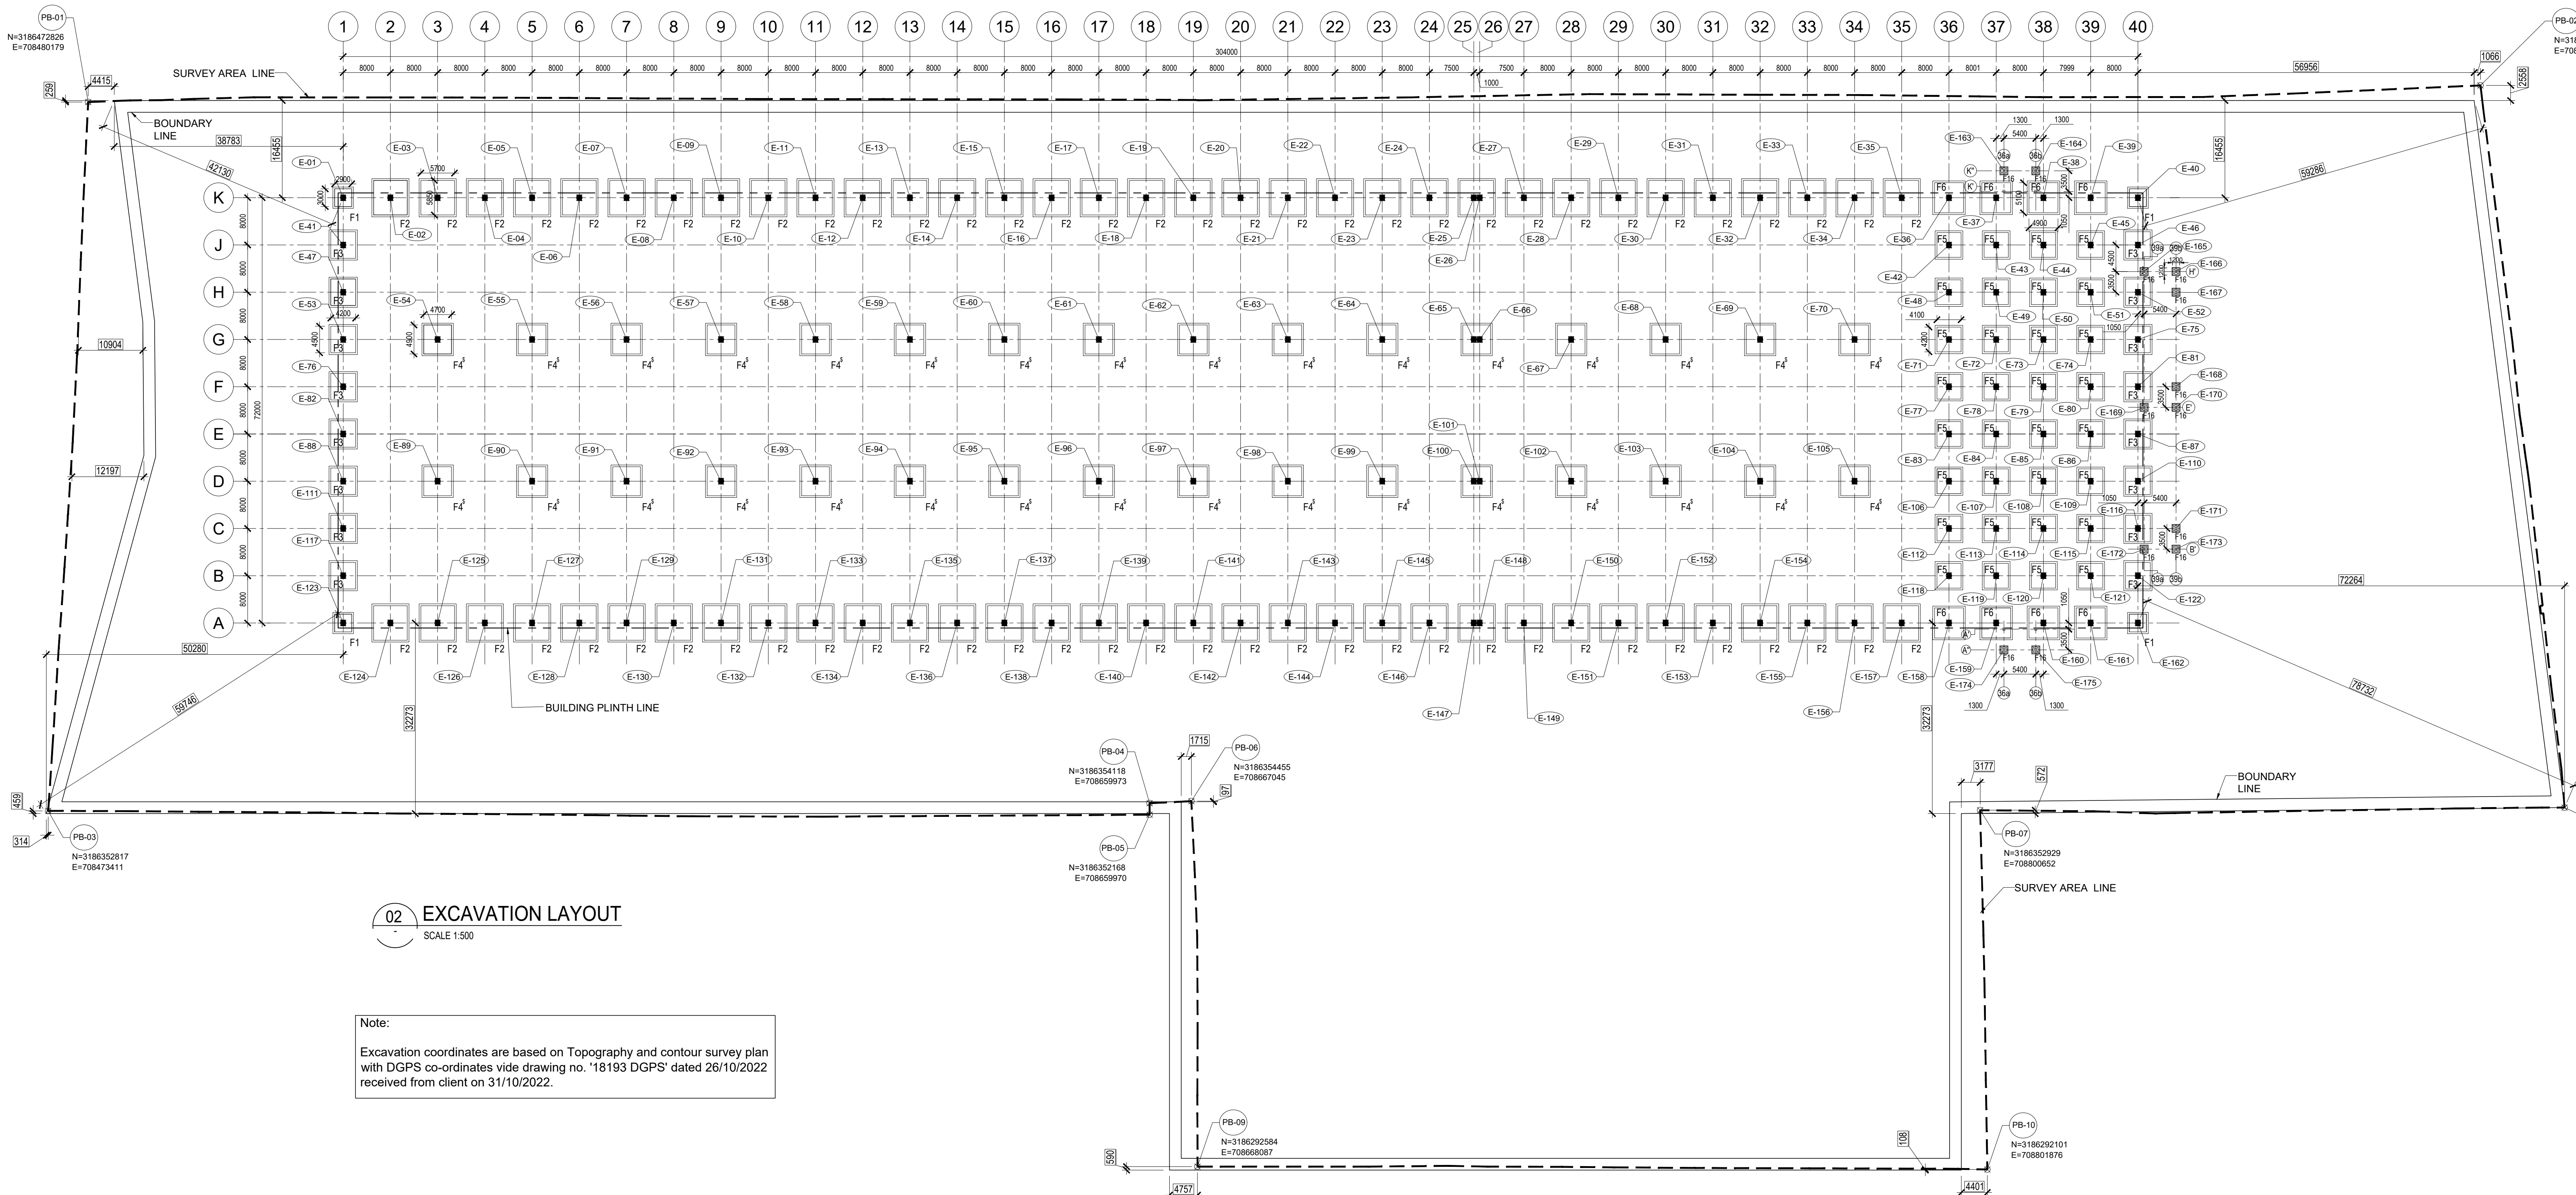

06/02/2023	R2	ADDED FOOTING TYPE "F16"	SNR	ADN	M
12/11/2022	R1	FOUNDATION REVISED	SNR	ADN	M
DATE	NO.	DESCRIPTION	DRN BY	CHK BY	APP BY

REVISIONS



 HORIZON INDUSTRIAL PARKS,
TOWER -1, FLOOR 15
ONE WORLD CENTER,
LOWER PAREL
MUMBAI – 400013

PROJECT

INDUSTRIAL PARK FOR HORIZON
AT JINDPUR, DELHI.

TITLE
SETTING OUT FOR EXCAVATION

PROJECT ID	STAGE	DOC TYPE	DRAWING NUMBER	REVISION
050007	5	DDO	A-00-11-0100	5

SCALE	AS SHOWN	DATE:	04/11/2022
DRN BY:	SNR	CHK BY:	ADN

ACAD REF:	0:\ATELIER\VMAPROJECTS\2000017- Jindpur Deh\ARCHITECTURAL SET\2000017-E-DRG-A-00-11-0100-R2_SETTING OUT FOR EXC
NORTH	ISSUED FOR:

EXECUTION



ARCHITECT



ATELIER VAMA
REGISTERED OFFICE:
106, RAHEJA CHAMBERS, NARIMAN POINT,
MUMBAI-400 021.
E-MAIL : info@vamac.com

STRUCTURAL & MEP CONSULTANT :



Design Group Engineering Consultants (P) Ltd.
Consultancy using BIM Technology
 Muscat (Oman) + Chennai (India)
 New No.33, Old No.115, 2nd Floor Padmanaba Nagar,
 5th Street, Adyar, Chennai - 600 020.

CONSULTANT